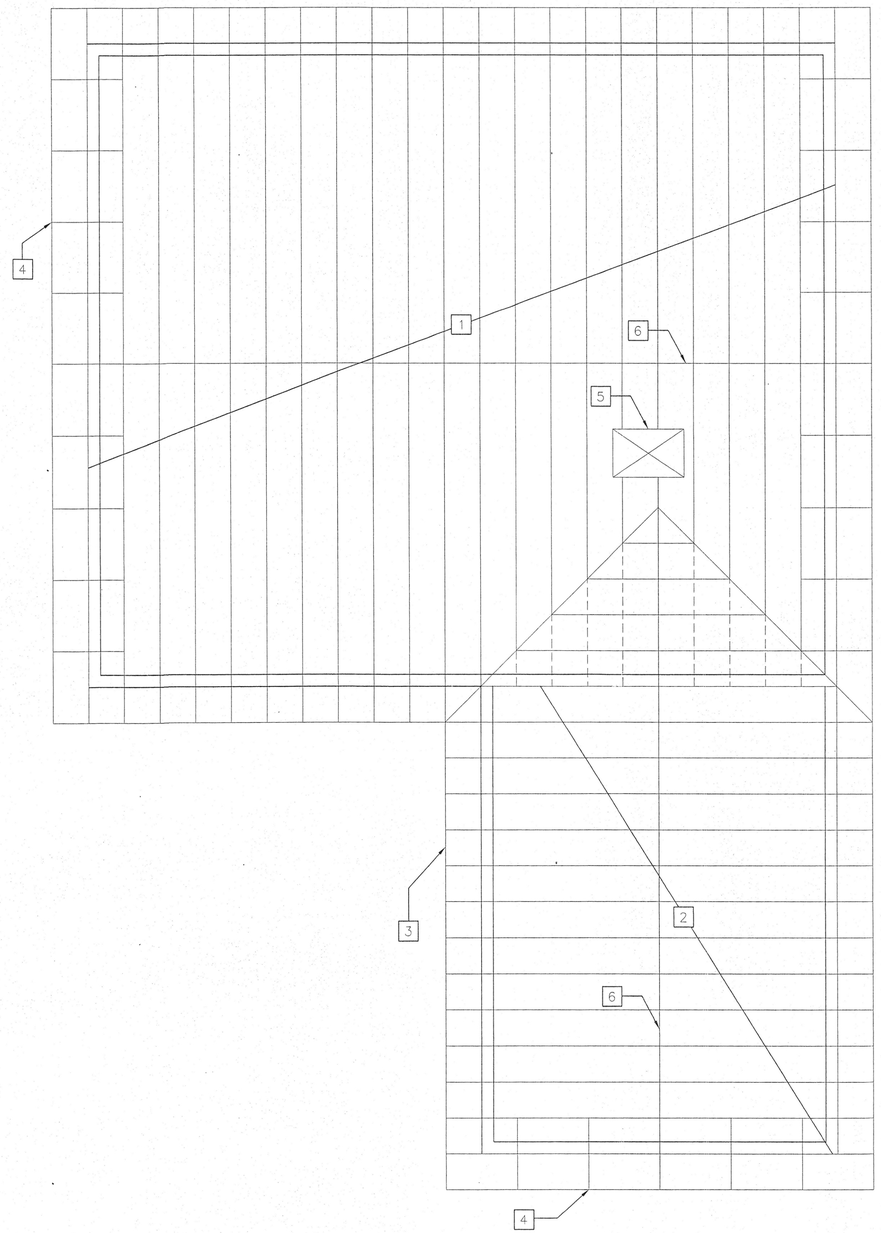

ROOF FRAMING PLAN

1/4" = 1'

Truss Calculations and Layout page must be on Job @ Frame Inspection.

ROOF FRAMING NOTES

1. 28' COMMON TRUSS 5 /12 PITCH. ENGINEERED TRUSS @ 24" O.C. 2" X 4" TOP CHORD
2. 20' COMMON TRUSS 5 /12 PITCH. ENGINEERED TRUSS @ 24" O.C. 2" X 4 TOP CHORD
3. 2 X 6 FASCIA 9152E
4. 2X4 OUTLOOKERS
5. CHIMNEY CAP
6. RIDGE LINE

REVISIONS
3-7-12

Bobby E Cooper
White Mt Lake 8356 Silver Creek Dr

Date:	Job Number:
2/12	305
Drawn By: JL	Checked By: XXX

Sheet: 5