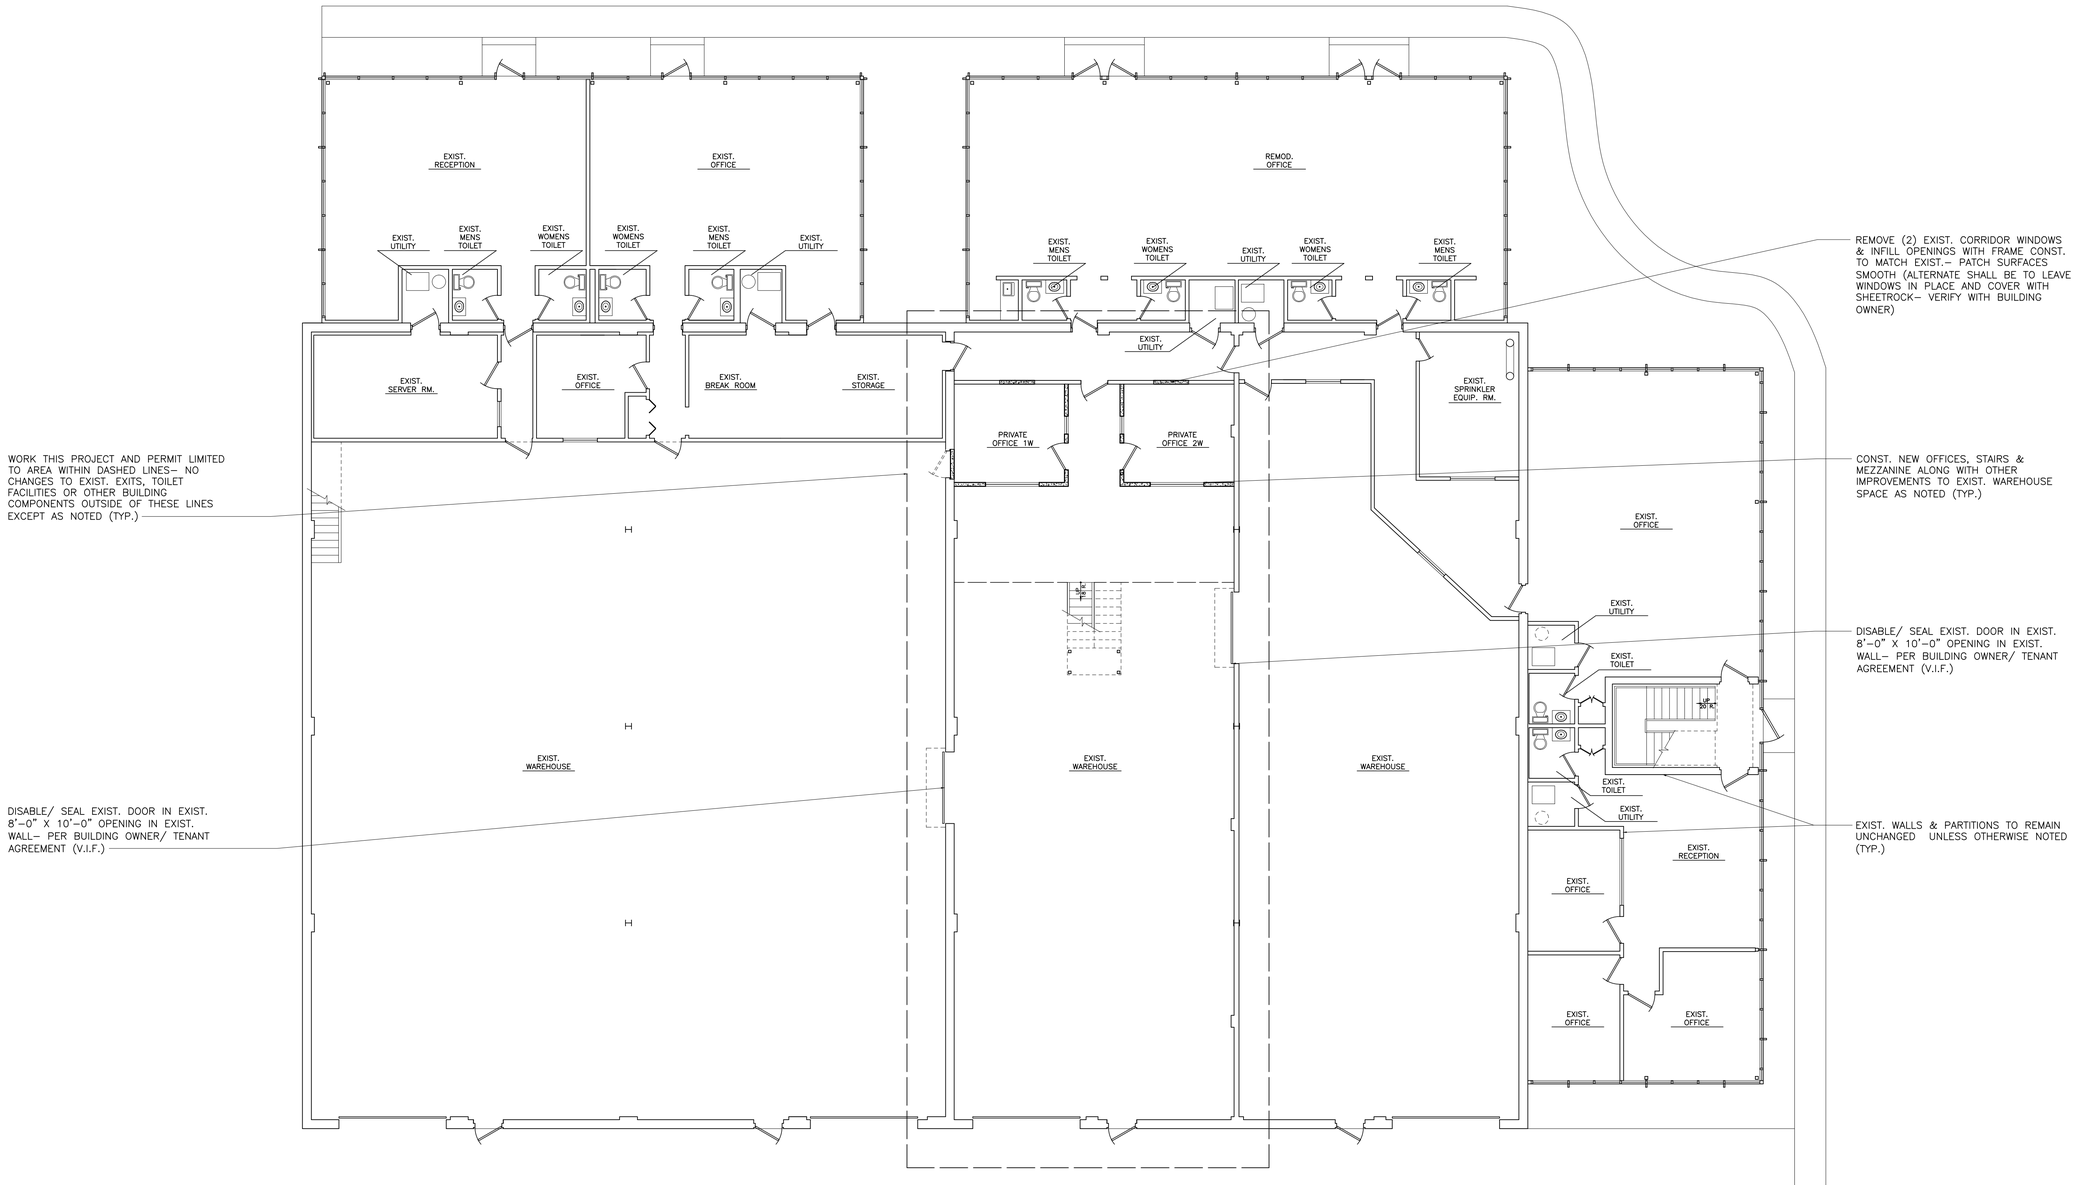

FIRST FLOOR BUILDING PLAN

SCALE: 1/8" = 1'–0"

NORTH

NO	DATE	DESCRIPTION
		ISSUED FOR CONSTRUCTION
		ISSUED FOR PERMIT
	6–22–18	ISSUED FOR PRICING
	5–14–18	ISSUED FOR REVIEW

LINEWORKS LTD
ARCHITECTS 847·564·5280
3501 WOODHEAD DRIVE NORTHBROOK·ILLINOIS SUITE 8 60062

PARKONECT

TENANT SPACE

3501 WOODHEAD DRIVE
NORTHBROOK, ILLINOIS

PROPOSED REMODELING

THESE DRAWINGS ARE PROTECTED BY COPYRIGHT AND MAY NOT BE USED WITHOUT THE EXPRESSED, WRITTEN CONSENT OF LINEWORKS,LTD. PROFESSIONAL DESIGN FIRM CORPORATION LICENSE # 184–003924

DRAWN	PROJECT 18039	A·2
CHECKED	SHEET 2 OF 5	