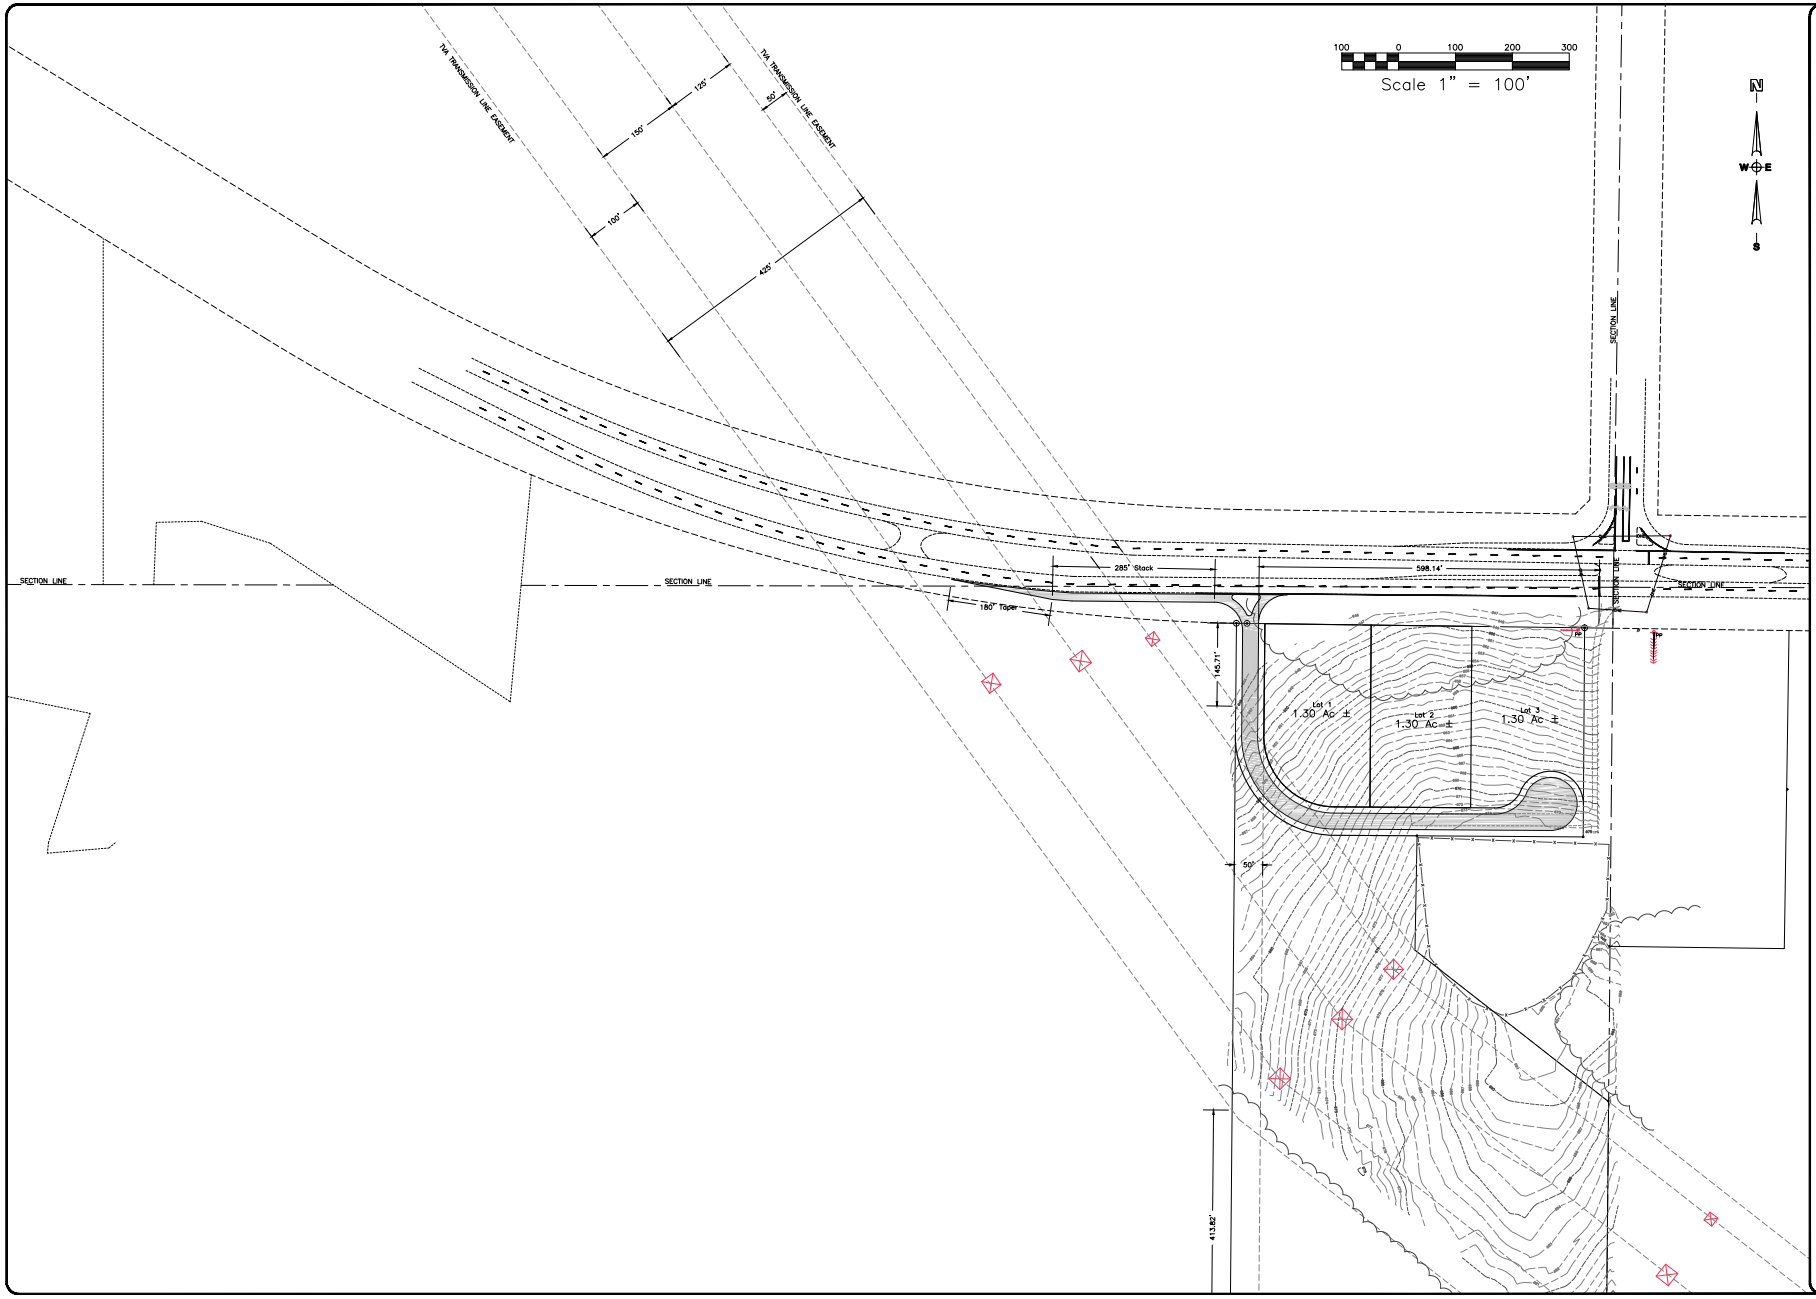

PUGH WRIGHT MCANALLY
CIVIL ENGINEERS
310 8th AVENUE NE – PO BOX 2419 – DECATUR, AL – (256) 353-3937
www.pughwrightmcanally.com

REVISIONS

Rev#	Description	Date
1		
2		
3		
4		
5		

JOHN EYSTER
EYSTER / SMARTT HIGHWAY 20 ACCESS
SECTIONS 16 & 17, TOWNSHIPS SOUTH, RANGE 5 WEST
MORGAN COUNTY, ALABAMA

ACCESS CONCEPT SKETCH

Date: 2/08/18
Drawn By: RWH
Approved By: RWH
Scale: 1"=100'

Sign/Seal

Job Number:
649-16

Sheet Number:
SK-1