


# SHELL EXTERIOR LIGHTING PLAN

1/16" = 1'-0"

ce Schedule

| Qty | Label | Arrangement | Description | CLF | Lumens/Lamp | Arr. Lum. Lumens | Arr. Watts | REMARKS |
|---|---|---|---|---|---|---|---|---|
| 16 | B | SINGLE | PWM-S-LED-HD-CW-UE | L000 | N.A. | 5184 | 36 | (WALL PACK) |
| 20 | A | SINGLE | KSL2-S-LED-50-SS-CW | | | | 46 | (AWNING) |

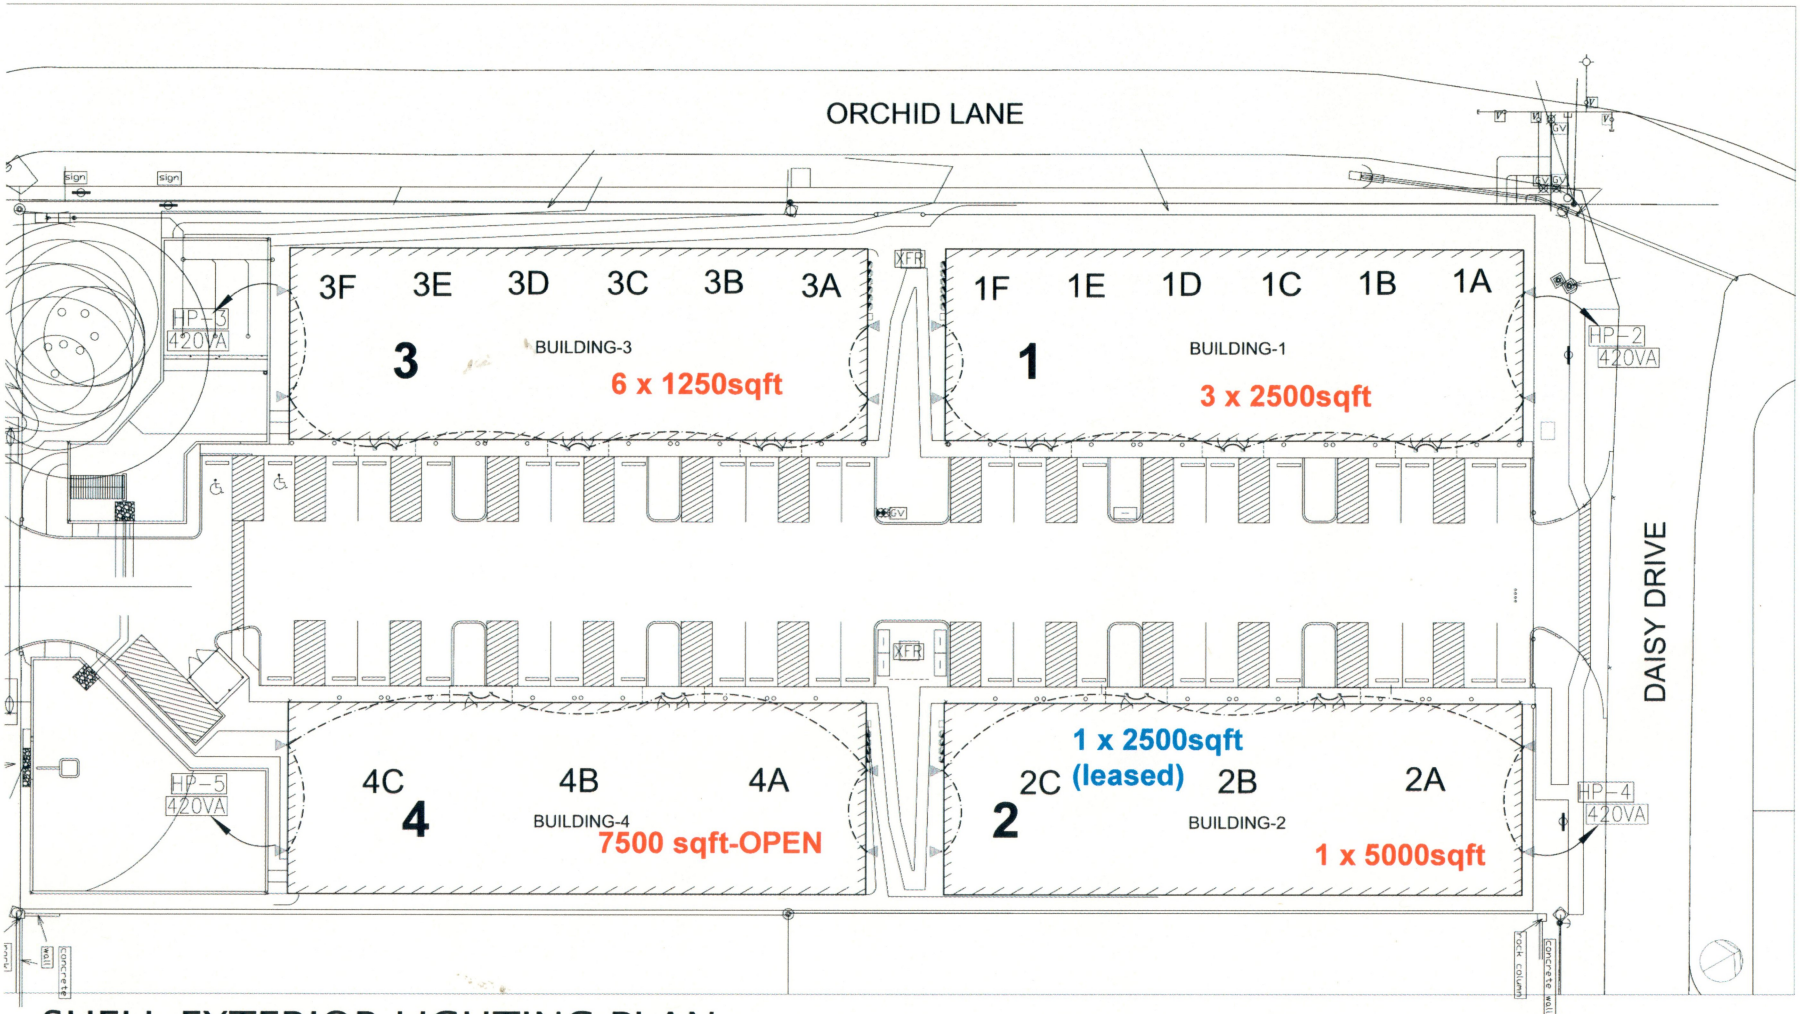


2 EXTERIOR LIGHTING CONTROL DETAIL N.T.S.

Tchen

GENERAL NOTES:
1. ALL WORK SHALL BE PERFORMED IN ACCORDANCE WITH ALL APPLICABLE LOCAL, STATE AND FEDERAL CODES AND REGULATIONS INCLUDING BUT NOT LIMITED TO THE FOLLOWING: JURISDICTION: FOR CITY OF AUSTIN, 2015 IRC, 2015 IPC, 2015 IMC, 2015 IFGC, 2015 IECC, 2017 NEC, AND CITY OF AUSTIN CODE AMENDMENTS.

ISSUE DA
DRAWN
CHECKE
SCALE
REVISION

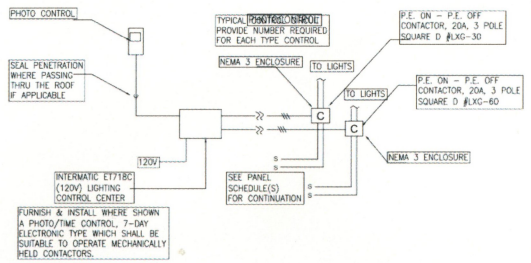DAISY DRIVE INDUSTRIAL CENTER
OVERALL SITE

SHEE

E0