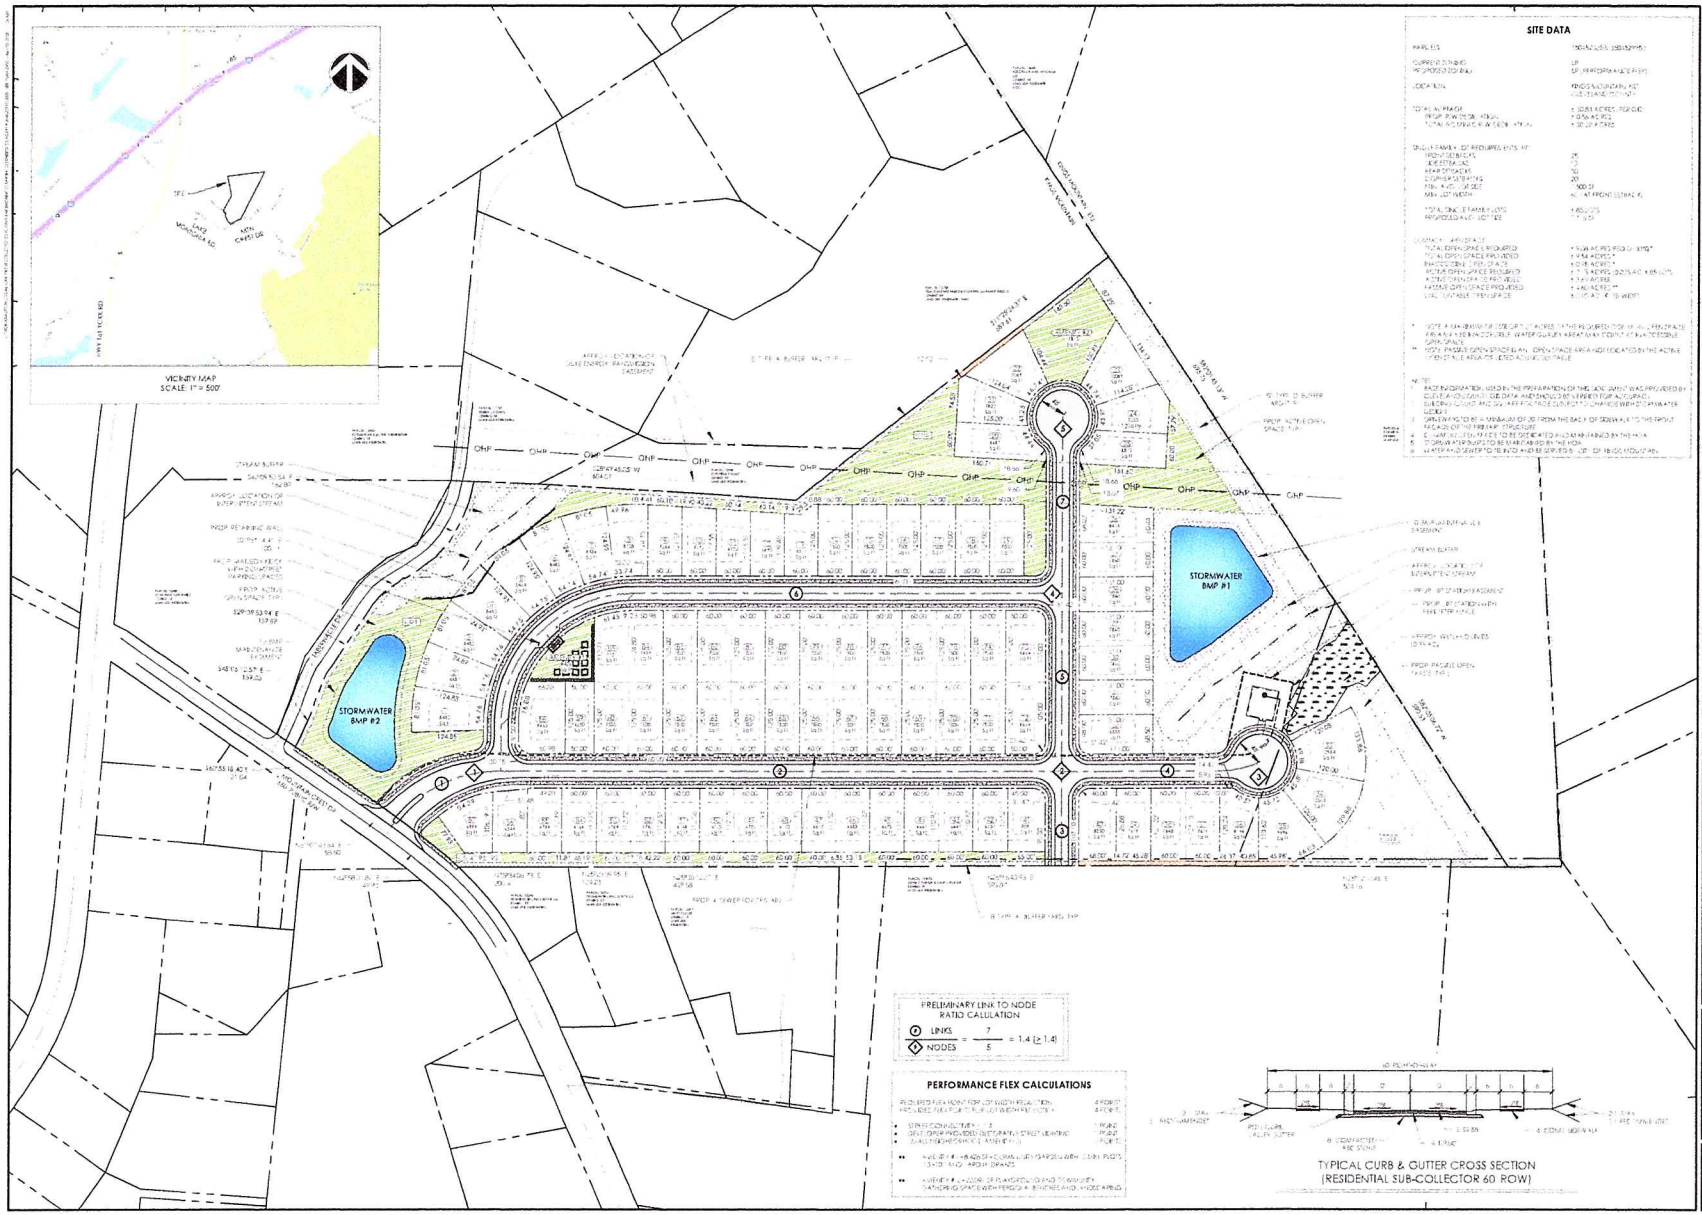

LEGEND:

- PAVEMENT
- CONCRETE PAVEMENT
- ACTIVE OPEN SPACE
- PASSIVE OPEN SPACE
- UNCOUNTABLE OPEN SPACE
- WETLANDS

NO.	REVISIONS	BY	DATE

THOMAS & HUTTON

SKETCH PLAN

MOUNTAIN CREST DR. SITE

PROJECT LOCATION:

CLIENT/OWNER:

GRAPHIC SCALE
1 INCH = 100 FEET

C1.0