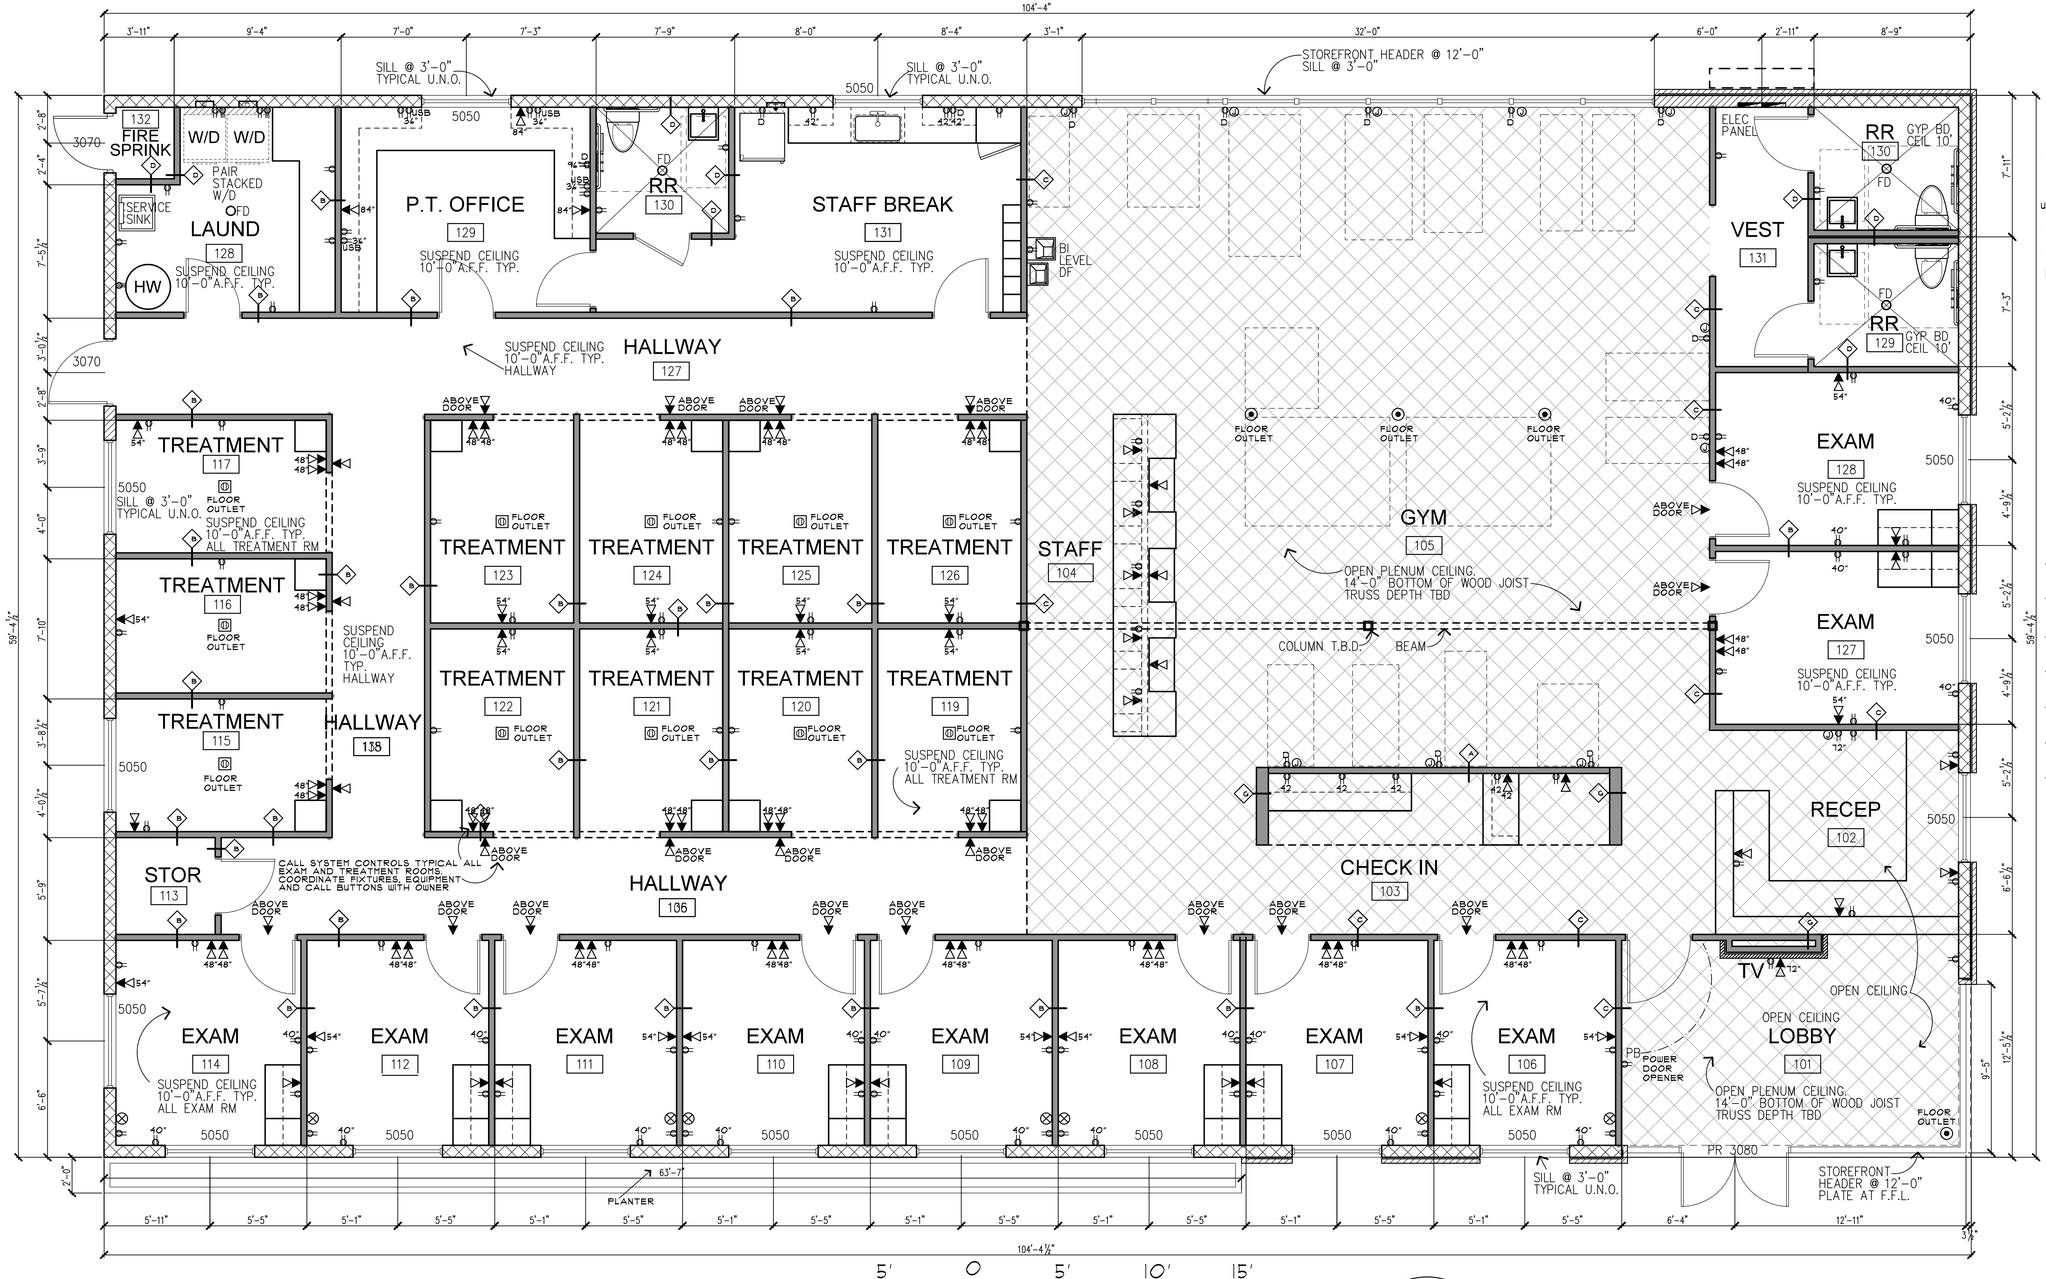

LEGEND

- NEW DUPLEX OUTLET MOUNTED AT 18" AFF. (U.O.N.)
- NEW DEDICATED DUPLEX OUTLET MOUNTED AT 18" AFF. (U.O.N.)
- NEW DUPLEX OUTLET WITH (2) USB CONNECTIONS MOUNTED AT 18" AFF. (U.O.N.)
- NEW QUAD PLEX OUTLET MOUNTED AT 18" AFF. (U.O.N.)
- NEW DEDICATED QUAD PLEX OUTLET MOUNTED AT 18" AFF. (U.O.N.)
- NEW PHONE / DATA OUTLET MOUNTED AT 18" AFF. (U.O.N.) PROVIDE 3/4" DIA CONDUIT STUB OUT ABOVE CEILING W/ PULL STRING.
- NEW JUNCTION BOX MOUNTING HEIGHT AS NOTED. # INDICATES NUMBER OF WORK STATIONS
- NEW CEILING OUTLET FOR TENANT PROVIDED EQUIPMENT
- NEW FLOOR RECESSED OUTLET. POWER, DATA, USB
- NEW FULL WIDTH X FULL HEIGHT NON COMBUSTIBLE PLYWOOD PHONE BOARD PAINTED COLOR OF WALL.
- A PARTITION WITH WOOD CAP AT 10'-0" AFF.
- B EXTEND PARTITION 4" ABOVE SUSPENDED CEILING
- C PARTITION EXTENDS TO DECK
- D PARTITION AT ROOM WITH 10'-0" GYP BOARD CEILING
- E FURRED WALL TO X HEIGHT
- F FURRED WALL TO Y HEIGHT
- G PARTITION EXTENDS TO DECK
- SHELL LUMBER CONSTRUCTION
- BRICK VENEER
- 5/8" GYP BD ON 25 GA 3 5/8" METAL STUDS @ 16" O.C.

NOTE: SHELL AND FINISH OUT PERMITTED SEPERATELY

1 FLOOR PLAN

6,200 SQ. FT. PHYSICAL REHABILITATION CENTER
NOTE: SHELL AND FINISH OUT PERMITTED SEPERATELY

SCALE 1/4" = 1'-0"

N

NAPA OAKS COMMERCIAL

I-10 AND STARR RANCH — SAN ANTONIO, TX

© 2022 GNB Inc. expressly reserves its common law copyright and other property rights in these plans. These plans are not to be reproduced, changed or copied in any form or matter whatsoever, nor are to be assigned to a third party without first obtaining written permission and consent from GNB INC., in the event of unauthorized reuse of these plans by a third party the third party shall hold GNB Inc. harmless.

NOT FOR REGULATORY APPROVAL, PERMITTING OR CONSTRUCTION AND GNB RESERVES THE RIGHT TO MODIFY THE DESIGN WITHOUT NOTICE

GNB inc.
Gonzalez Newell Bender
URBAN PLANNING ARCHITECTURE
1630 LOCKHILL SELMA ROAD
San Antonio, Texas 78213
(210) 692-0331 - Fax (210) 692 3579

STRATTON REHABILITATION BTS
INTERIOR FINISH OUT
NAPA OAKS CENTER, SAN ANTIONO. TX

ISSUE.

NO.	DATE	DESCRIPTION
1	0/0/00	DESIGN DEVELOPEMENT

CONTRACT DATE 0/0/0000
PROJECT NO. XYZ
SHEET TITLE
SHEET NUMBER
OF