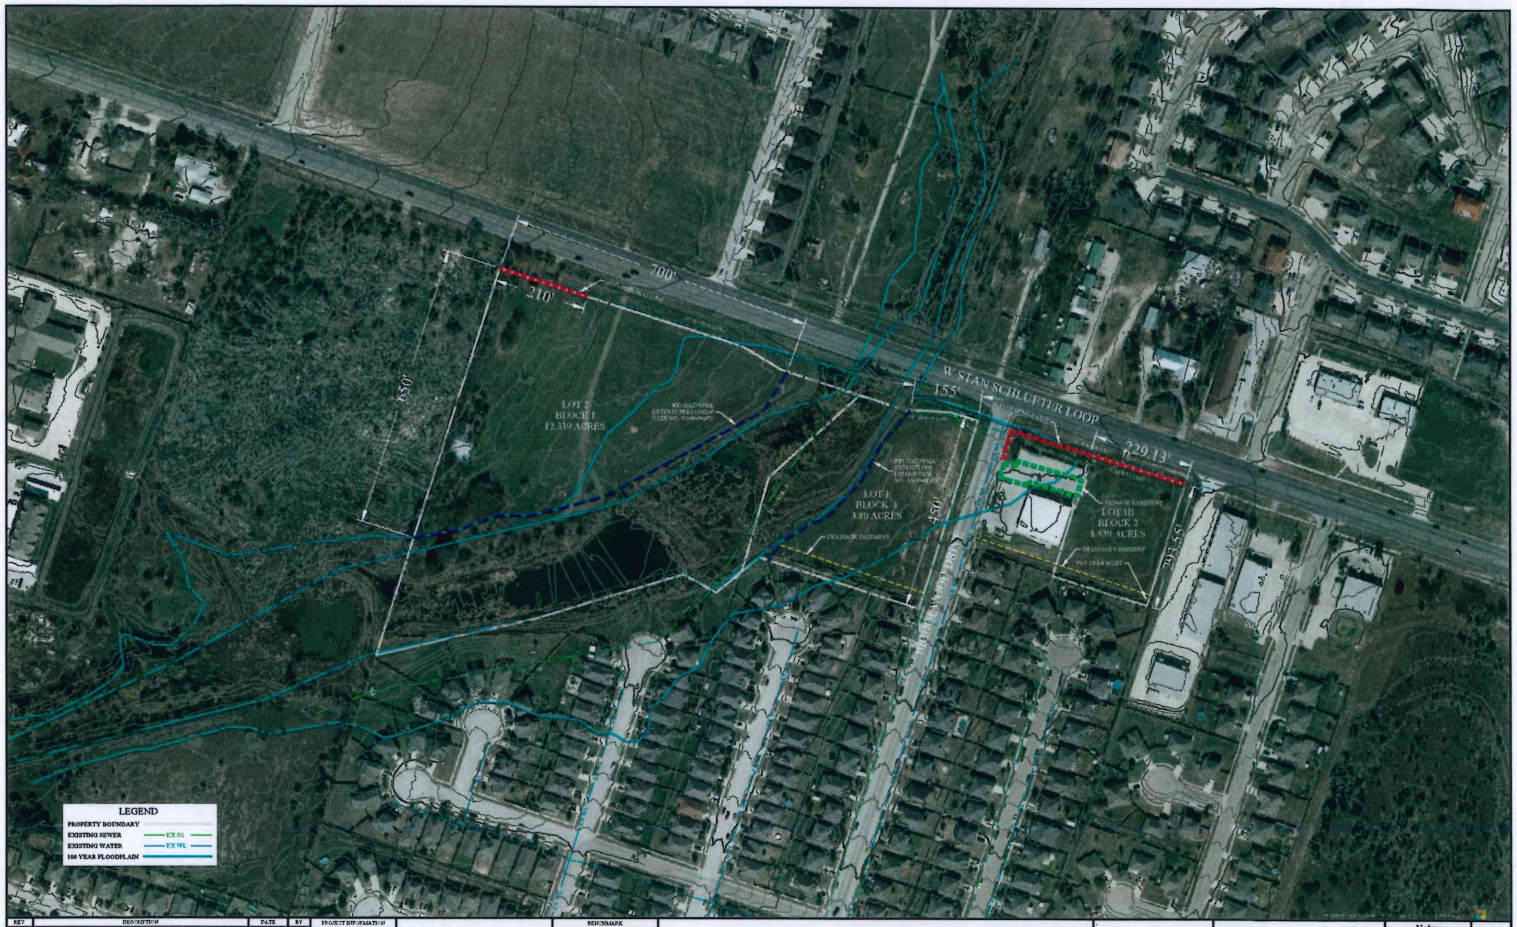

REV	DESCRIPTION	DATE	BY
1	ORIGINAL RELEASE	6/11/2018	BTW

PROJECT NUMBER

CLIENT NAME: WHITE LAND FUND LLC

CLIENT LOCATION: SOUTHSTONE, TX

APPROVED BY: TW

AUTHORIZED BY: WBW

PROJECT INFORMATION

GRAPHIC SCALE

0 5' 10' 20' 40'

IN FEET

BENCHMARK

CONCRETE MONUMENT AT S.W. CORNER OF STAN SCHLUETER LOOP AND CLEAR CREEK RD

ELEV: 1013.35

4300 & 4400 W. STAN SCHLUETER LP.
PID 398484, 398483, 455111
BRIDGEWOOD ADDITION PHASE III
CITY OF KILLEEN, BELL COUNTY, TEXAS

N

Yalgo Engineering, LLC
109 W 2nd Street Ste. 201
Georgetown, TX 78626
PH (214) 915-1133
FX (214) 913-5057

Texas Registered Engineering Firm F-12040

Texas Registered Surveying Firm # 10194787

SHEET 1 OF 1

PRINTED: Jul 9 Monday 7th, 2019