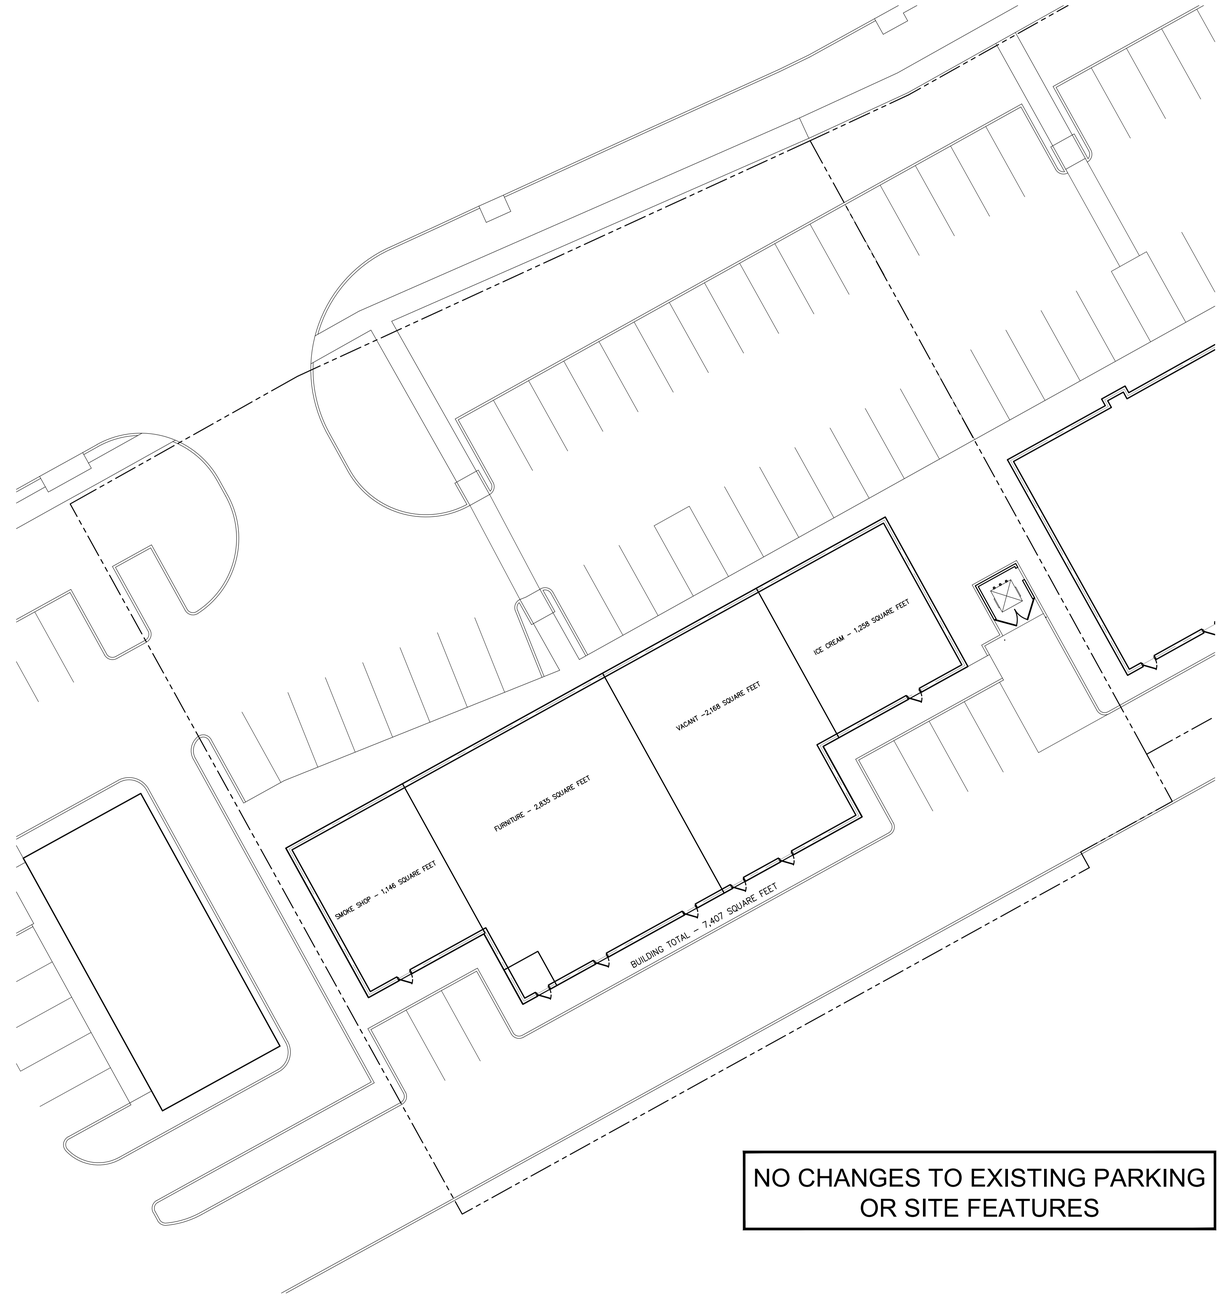

NO CHANGES TO EXISTING PARKING
OR SITE FEATURES

1 SITE PLAN: Existing

0 16' 32' 48'
1/16" = 1'

Klemm Design
13151 Emily Road, Suite 120
Dallas, TX 75240
p: 817-269-4154
e: mail.klemmdesign@gmail.com

Prj. #24161 ISSUE RECORD

DATE:	ISSUED FOR:	COMMENTS:

Drawing File: 2826 SH 121.DWG

Confidential/Copyright (c) Klemm Design 2020

LEGEND:

CONTACTS:

OWNER/AGENT:

APPLICANT:
Expressive Construction
Attn: Hina Junaid
P: 214-872-0775
E: hina97amin@gmail.com

LEASE LAYOUT PLAN
of
2826 State Highway 121
Lewisville, TX 75056

Site Plan

Date: 09-08-2025
Scale: 1/16" = 1'
Drawn By: N. P. K.
Page: A101