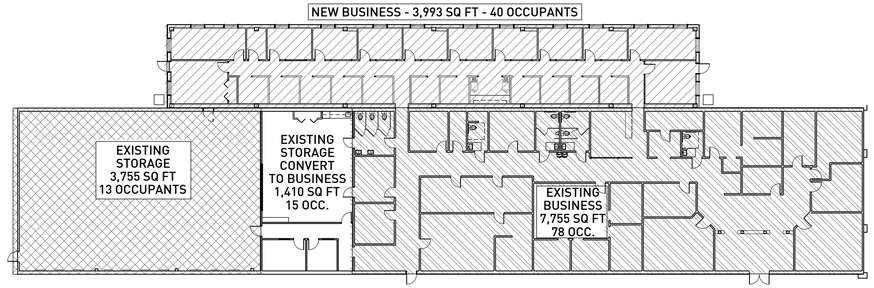

OCCUPANCY KEY

C3

N.T.S.

OCCUPANT LOAD

COMPARTMENT	"GROSS" OR "NET" FLOOR AREA-SF (SECTION 1004 - FBC)	SF PER OCCUPANT (TABLE 1004.1.1 - FBC)	OCCUPANT LOAD (TABLE 1004.1.1 - FBC)	EXIT WIDTH REQUIRED (TABLE 1005.1 - FBC)		EXIT WIDTH PROVIDED (TABLE 1005.1 - FBC)	
				LEVEL (.2)	STAIR (.3)	LEVEL	STAIR
STORAGE	3,755	300	13	36" MIN	---	36" MIN	---
BUSINESS	13,158	100	132	36" MIN	---	36" MIN	---
TOTAL	16,913		PREVIOUS 136 NEW 145				

NOTE: ALL EXTERIOR DOORS TO RECEIVE PANIC HARDWARE.

NEW CLASS ABC FIRE EXTINGUISHER, PROVIDED & INSTALLED BY A PROFESSIONALLY CERTIFIED FIRE SAFETY EQUIPMENT DEALER.

NOTE: NEW CONSTRUCTION AND TENANT SPACE TO BE 100% ADA COMPLIANT.

NOTE: BACKUP LIGHTING TO HAVE 1.5 HOURS OF USE & AN AVERAGE OF IFT CANDLE AT ANY POINT, AND NOT LESS THAN ½FT CANDLE ALONG THE PATH OF EGRESS.

NOTE: LESS THAN 300 OCCUPANTS - NO VOICE EVAC SYSTEM REQUIRED.

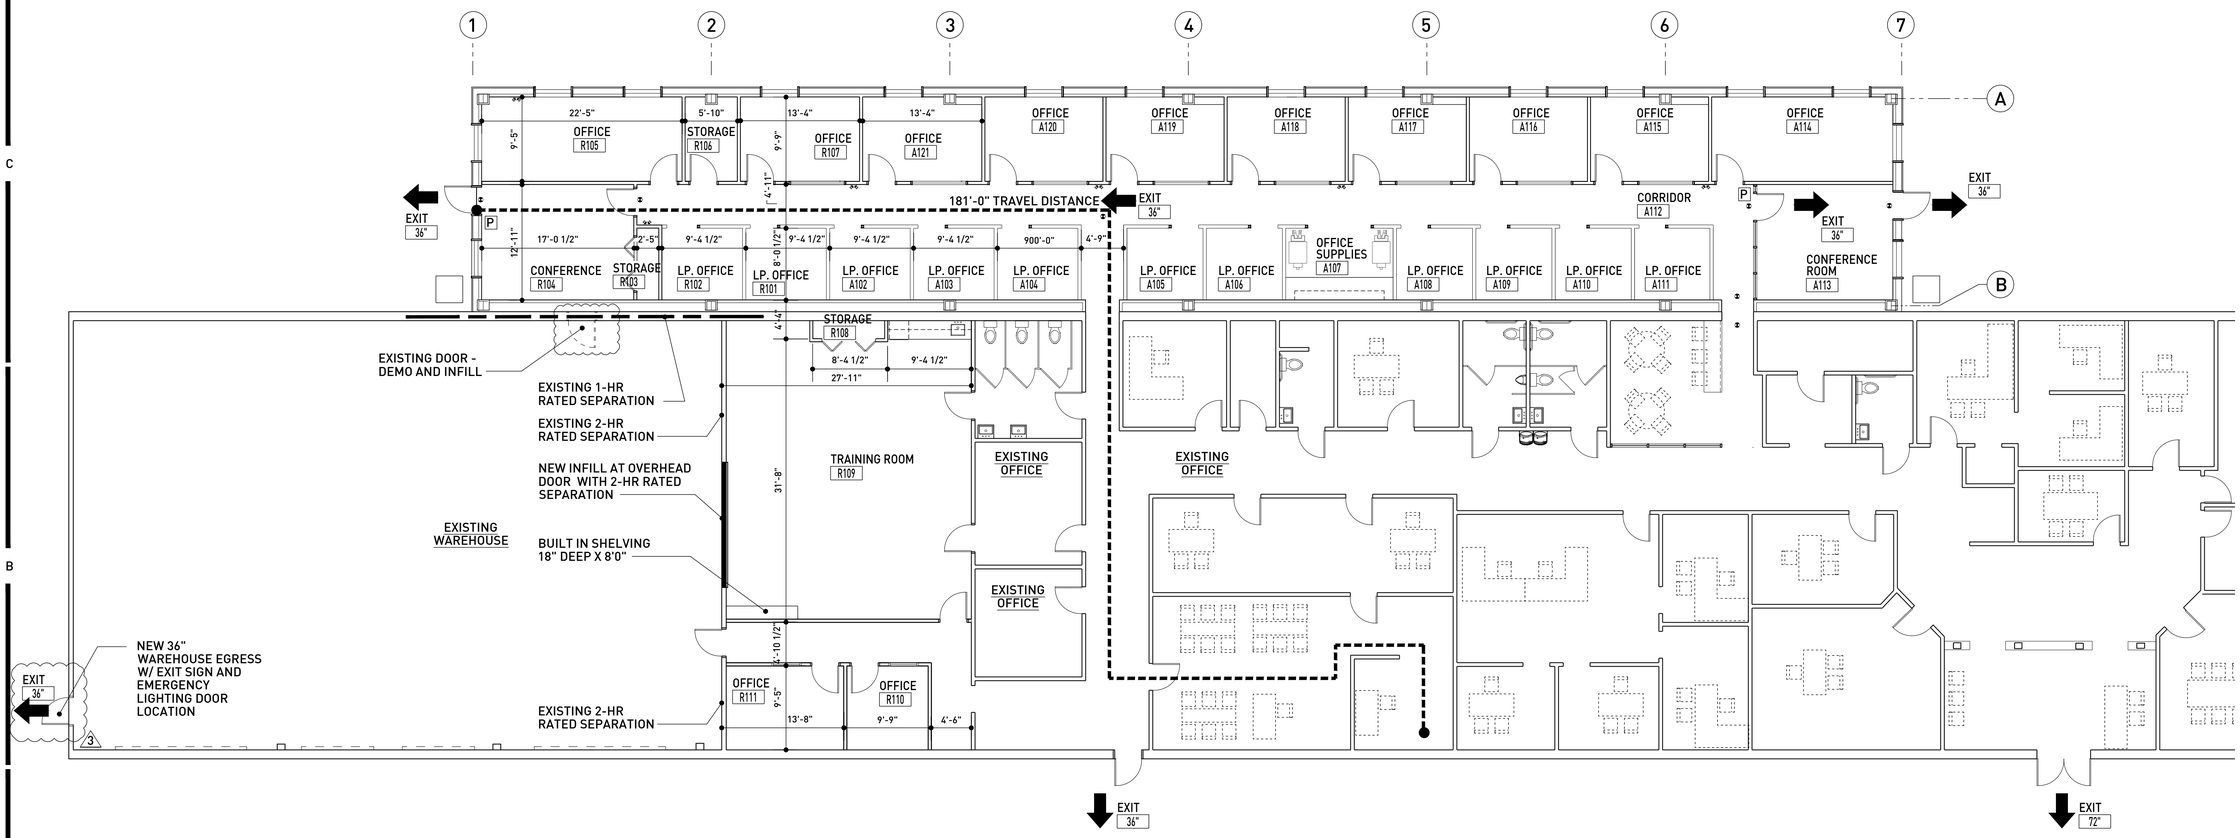

LIFE SAFETY PLAN

A2

1/8" = 1'-0"

CONTENT
ARCHITECTURE + INTERIORS

100 North Laura Street, Suite 800
Jacksonville, Florida 32202

Office: (904) 242-6788
Email: hello@contentmodern.com
License: AA-26002270

SEAL

James P. Blythe
Florida License # AR 94452

CONSULTANTS

LOCATION

PETTICOAT SCHMITT OFFICE ADDITION TO EXISTING BUILDING
6380 PHILIPS HWY
JACKSONVILLE
FLORIDA

DATE

PERMIT DOCUMENTS
3.30.16

REVISIONS	
06.15.16	Permit Revision #1
01.20.17	Permit Revision #2
03.09.18	Permit Revision #3

INFO	
Project #	1523
Drawn by	BJH
Checked by	JPB

Copyright Content 2016

SHEET

scale: as noted

LIFE SAFETY PLANS

LS 1.01