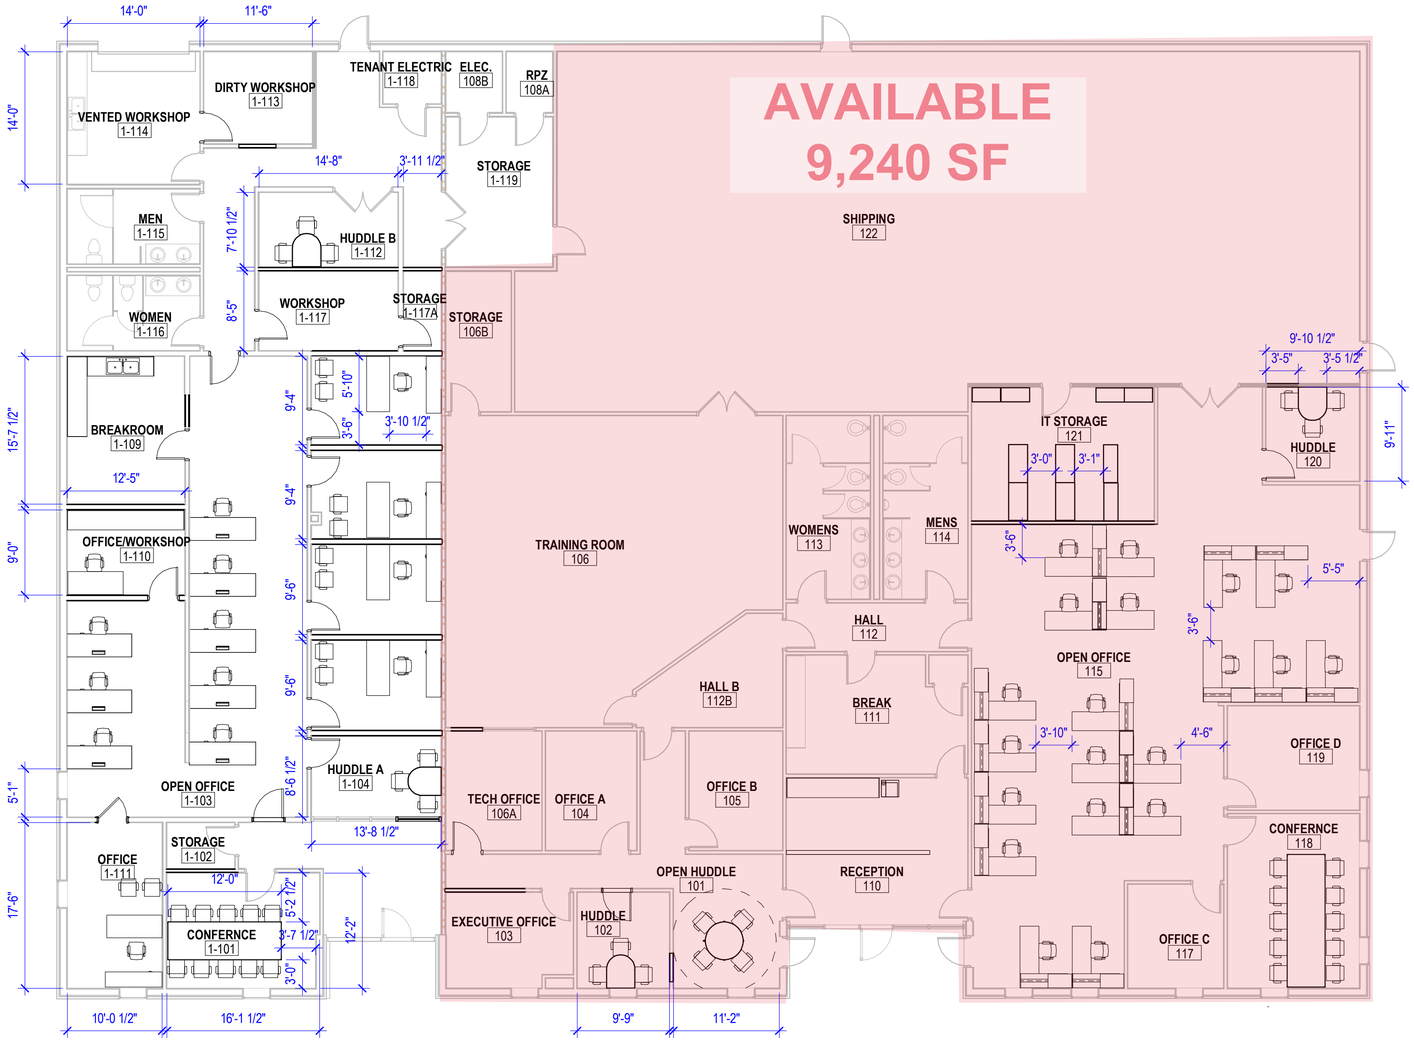

1 OVERALL TEST FIT FLOOR PLAN - OPTION 1A

1/8" = 1'-0"

CROMWELL
1300 East 6th Street Little Rock, AR 72202
501.372.2900 cromwell.com

Project

CTEH - Office and R&D

Design Phase

DESIGN PHASE

Revisions

No.	Date	Description

Stamp

1-1-20XX

Notes

1. CROMWELL ARCHITECTS ENGINEERS, INC. ALL RIGHTS RESERVED
2. THIS SHEET DESIGNED FOR COLOR PRINTING. CRITICAL INFORMATION MAY BE LOST WITH BLACK AND WHITE PRINTING.

Project Number **2023-026**

Issue Date **XX-XX-20XX**

Sheet Title

OVERALL TEST FIT FLOOR PLAN - OPTION 1A

Sheet Number

A-101