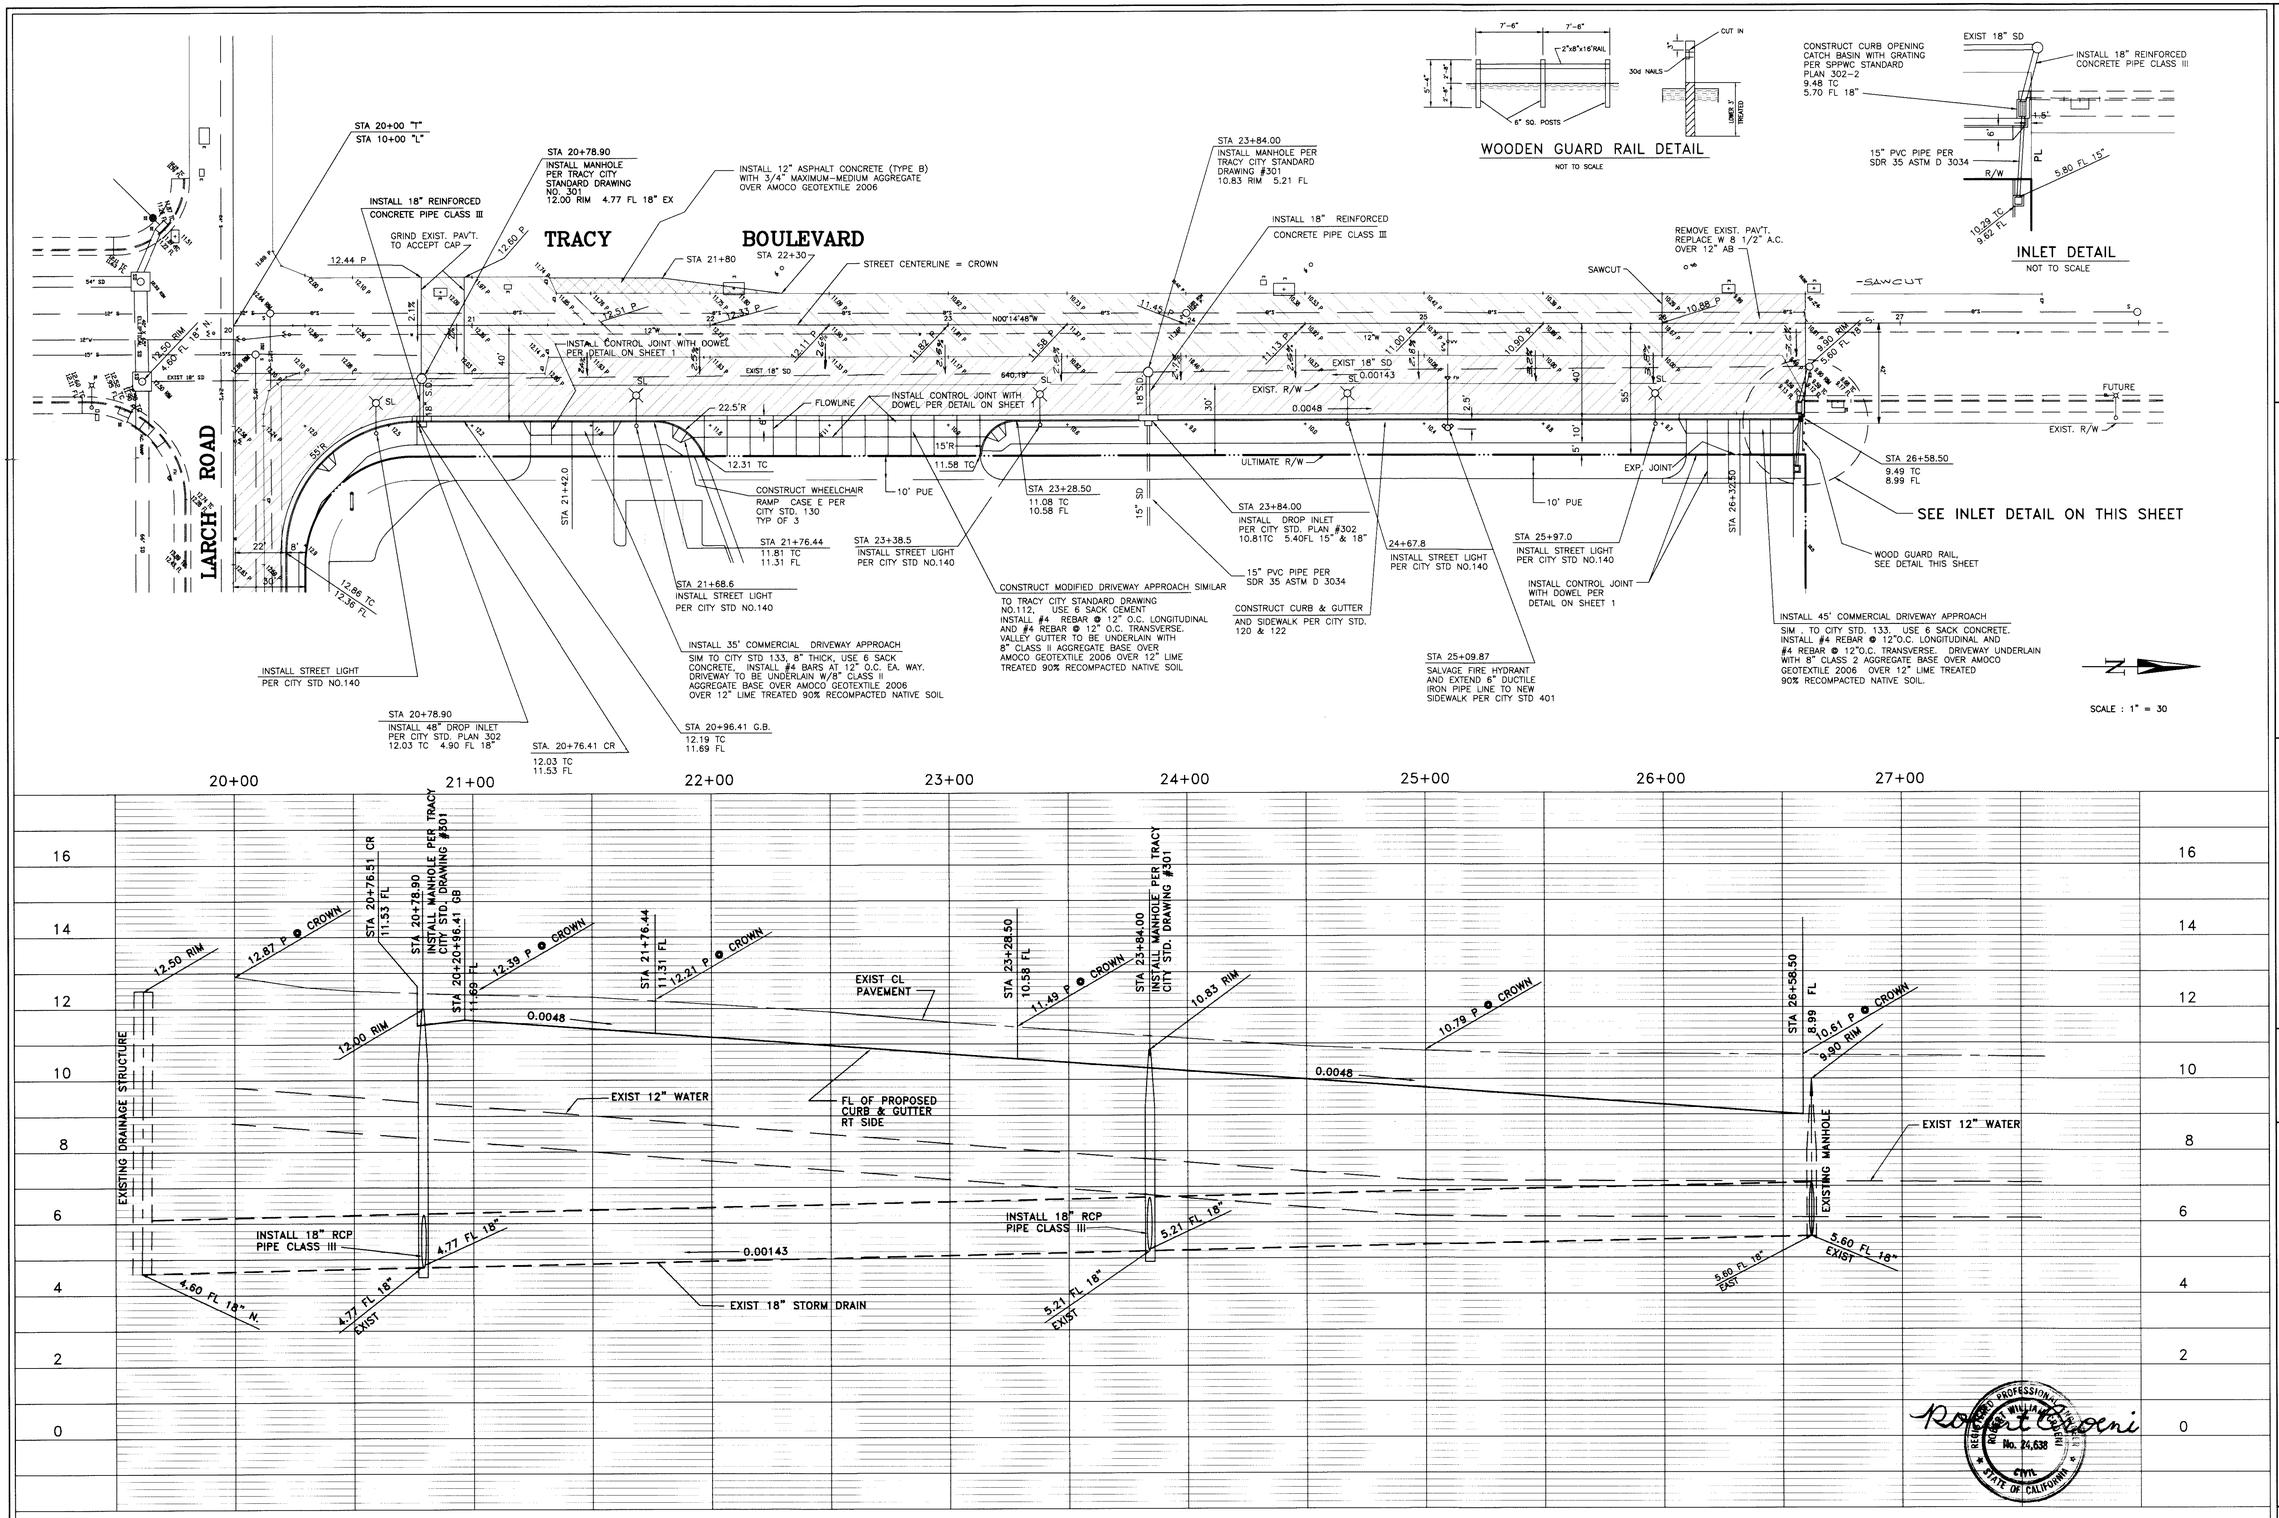

CITY OF TRACY

APPROVED FOR CONSTRUCTION SUBJECT TO THE DATA SHOWN. CITY OF TRACY AND THE UNDERSIGNED ARE NOT RESPONSIBLE FOR ERRORS AND/OR OMISSIONS THAT MAY BE PRESENT ON THESE PLANS.

DATE: 9/4/98

KULDEEP SHARMA
CITY ENGINEER

TRACY BOULEVARD PLAN AND PROFILE

REVISIONS			
SYMBOL	DATE	DESCRIPTION	APPROVED

DESIGNED BY | DRAWN BY | CHECKED BY | SCALE

C.J.'S TRUCK STOP
TRACY BOULEVARD
TRACY, CALIFORNIA

SHEET 2 OF 4 SHEETS

ROBERT CROENI & ASSOCIATES, INC. FRESNO, CA

DRAWN BY: DATE:
CHECKED BY: DATE:
SCALE: AS SHOWN

REVISIONS:

PLAN & PROFILE

CW 96-06-18 6-21-98

ROBERT CROENI AND ASSOCIATES
1541 E. OLIVE AVE • FRESNO,CA 93728
(209) 485-9582
CIVIL ENGINEERING SURVEYING PLANNING

PLAN HOLD CORPORATION • IRVINE, CALIFORNIA
REDRAWN BY NUMBER 137541
Y:\ACADDWGS\MEYERS\Proj\9621\civil\current updated files\Tracy.dwg Thu Jul 23 14:38:59 1998