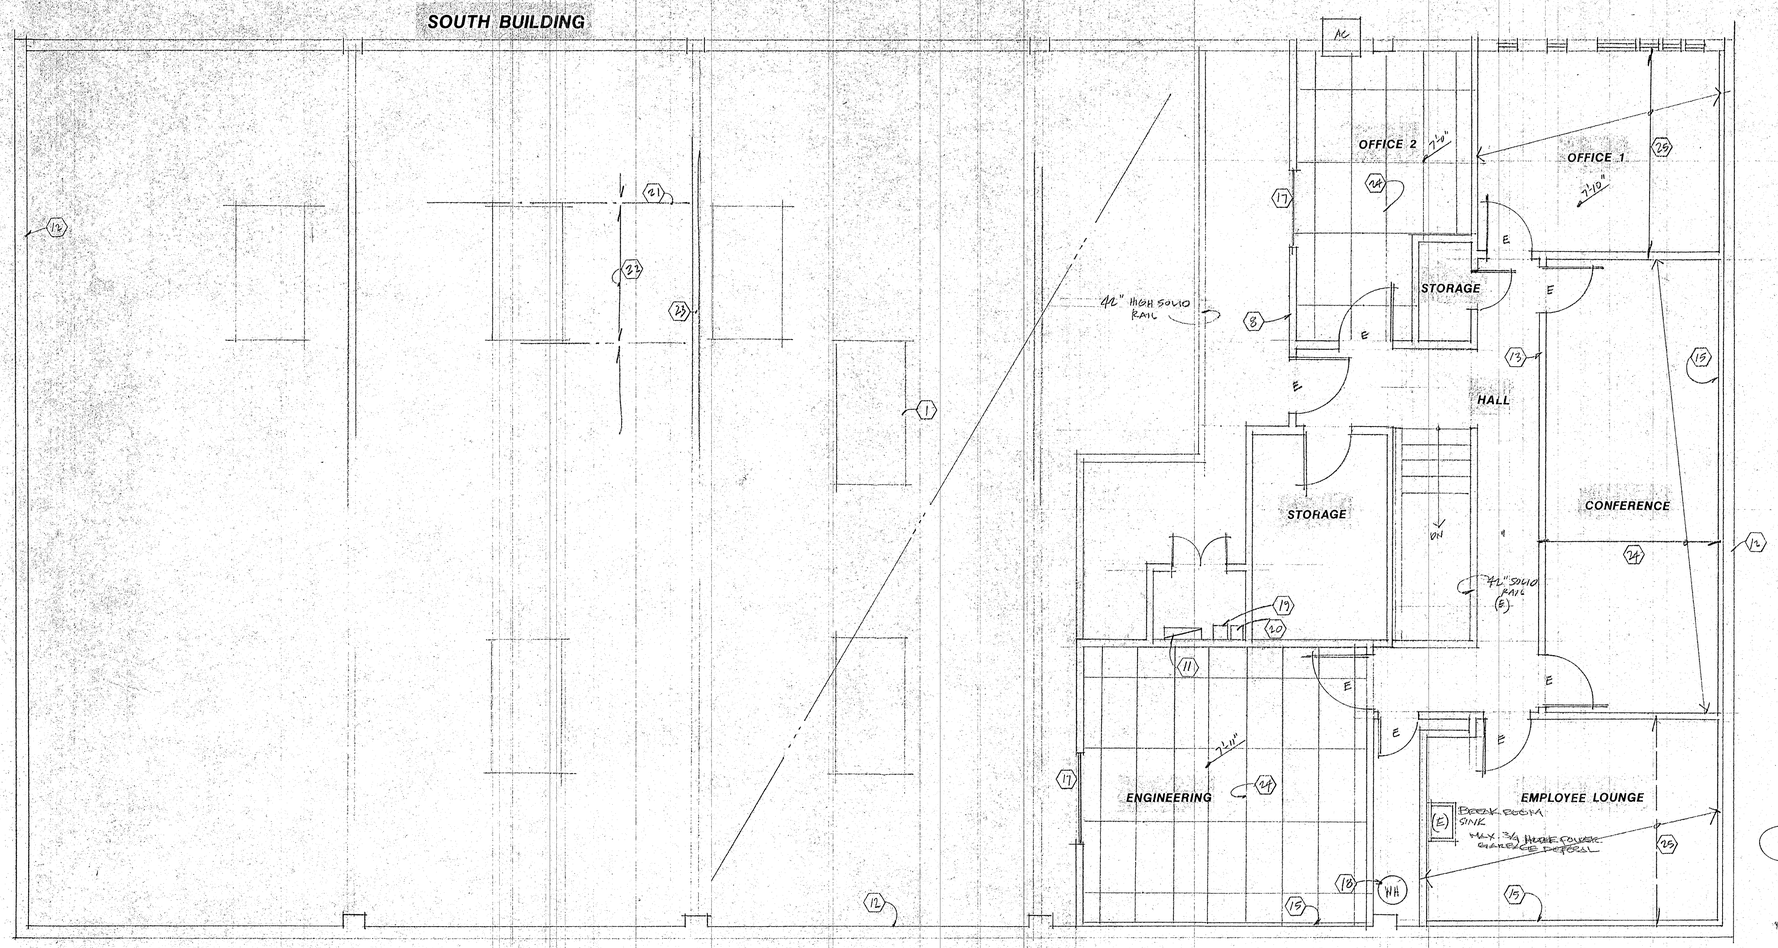

COUNTY OF LOS ANGELES
DEPT. OF PUBLIC WORKS
ENVIRONMENTAL PROGRAMS DIVISION
CLEARANCE
FOR INDUSTRIAL WASTES

Facilities for the collection and disposal of liquid industrial wastes including any floor drains, floor sinks and interceptors or other pretreatment facilities shall be installed as shown on this plan with the liquid waste or other appurtenances required by the Plumbing Code. No additions or alterations of these facilities shall be made without the written permission of the Dept. of Public Works. This clearance does not permit or approve the violations of the provisions of any ordinance or statute.

By _____ Date 11/25/97
ENVIRONMENTAL PROGRAMS DIVISION

SECOND FLOOR PLAN

PLAN NOTES

1. REPLACE ROOF SKYLIGHTS.
2. REMOVE EXISTING CONCRETE SLAB. REPLACE WITH 5" CONCRETE INCLUDING MESH ROOF.
3. EXPANSION JOINT - FIBER.
4. 5/8" TYPE X GYP BOARD UNDER STAIR @ WALLS / CEILINGS.
5. REPLACE EXISTING WOOD DOOR (E = EXISTING).
6. ADD 1 1/2" DIAMETER STAINLESS STEEL HANDRAILS @ SIDE / BACK OF TOILET.
7. REPLACE EXISTING GLASS WITH LAMINATED TINTED SAFETY GLASS.
8. STRIP ALL WALLS, REPLACE WITH GYP BOARD FINISH.
9. EXISTING STEEL COLUMN - WRAP WITH WOOD FRAME & GYP BOARD FINISH.
10. EXISTING ELECTRICAL EQUIPMENT (SEE E1).
11. NEW ELECTRICAL (SEE E1).
12. EXISTING 8" C.M.U. WALLS.
13. EXISTING 2 X 4 WOOD STUD WALLS.
14. 2 X 12 @ 12" FLOOR JOINT ABOVE.
15. 2 X FURRING OVER CONCRETE BLOCK WALL.
16. EXISTING WINDOWS TO REMAIN.
17. EXISTING WINDOW TO BE REPLACED WITH NEW WINDOW IN EXISTING OPENINGS.
18. REPLACE EXISTING WH.
19. TELEPHONE EQUIPMENT JUNCTION.
20. COMPUTER EQUIPMENT JUNCTION.
21. EXISTING 4 X 14 PURLIN @ 8' O.C.
22. EXISTING 2 X 4 RAFTERS @ 24" O.C.
23. EXISTING 5 1/8 X 16 1/2" GLB.
24. EXISTING 2 X 4 T-BAR CEILING.
25. 2 X 6 @ 12" O.C. CEILING JOISTS - EXISTING
26. 2 X 4 @ 12" O.C. CEILING JOISTS - EXISTING
27. EXISTING STEEL TRESSES - OPEN WEB
28. 2 X 10 RAFTERS @ 24" O.C.

APPROVED
By_____
Date_____
Approval of these plans shall not be construed to be an approval of any of the violations of law. One set of approved plans must be on the job until completion of the work.
DGA CONSULTANTS

REVISIONS	BY

FORM
ARCHITECTURAL
MICHAEL SILVA, Architect
P.O. Box 260152
Encino, CA 91426
Tel
Fax
(818) 931-3565, 931-3434

AMERICAN PRECISION TECHNOLOGIES, INC.
1957 S. ST. ELENA ST.
SN ELENA CODO

Date 9/4/97
Scale 1/4"=1'-0"
Drawn SILVA
Job
Sheet A1.3
Of Sheets

24 X 36 PRINTED ON NO. 1000R CLEARPRINT