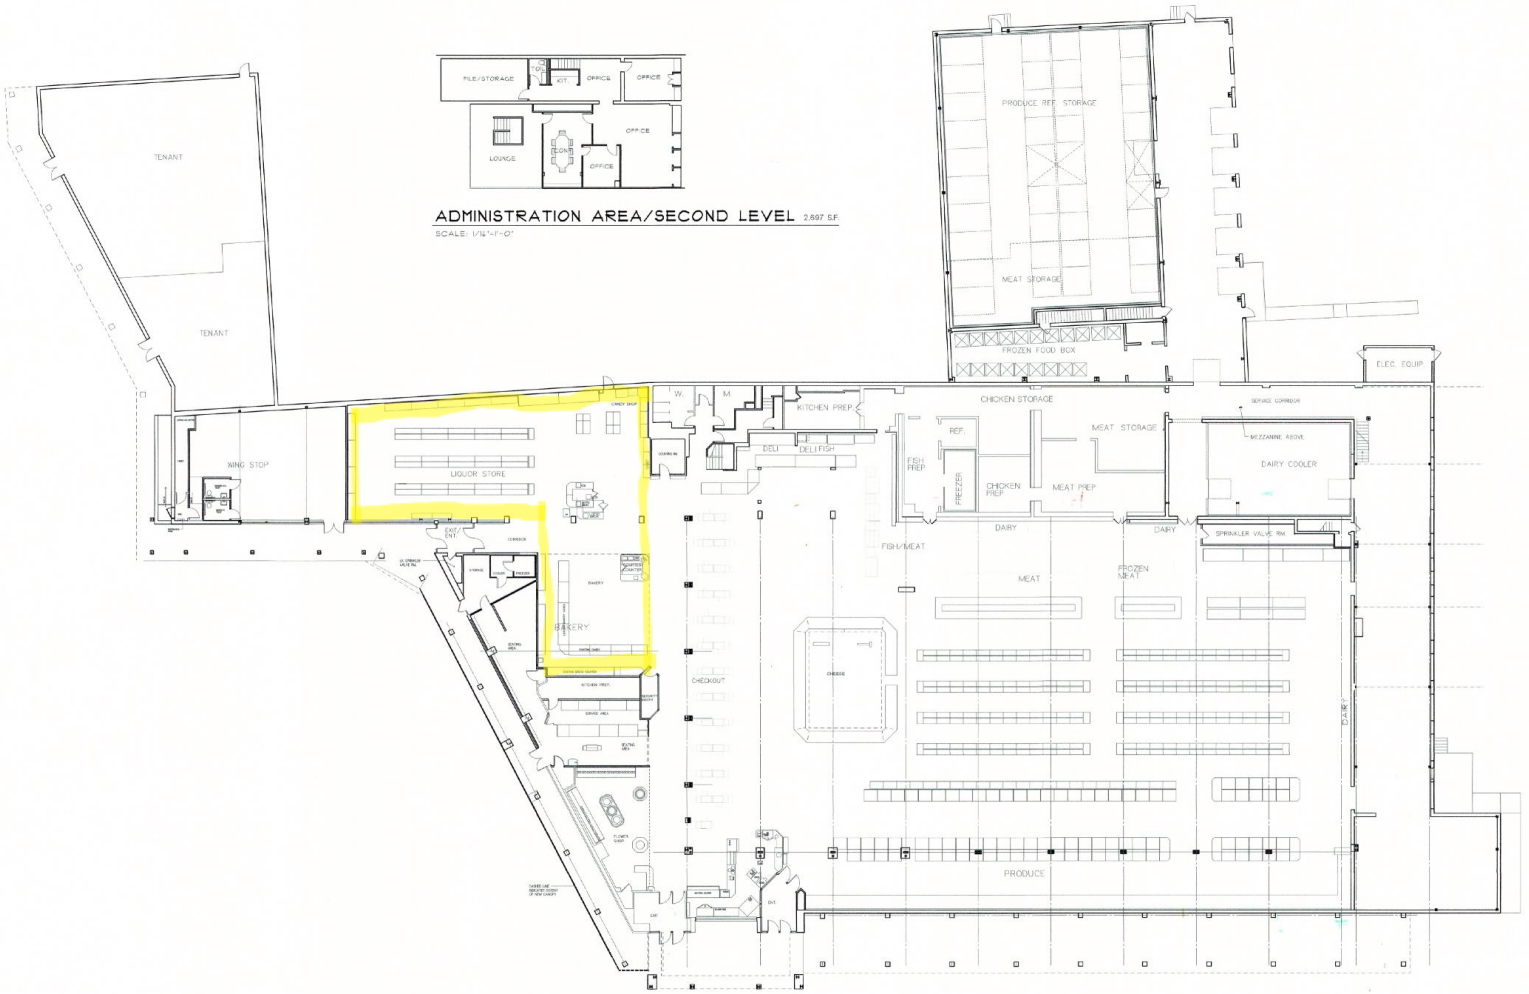

ADMINISTRATION AREA/SECOND LEVEL 2,697 S.F.

SCALE: 1/16"=1'-0"

OVERALL FLOOR PLAN

SCALE: 1/16" = 1'-0"

GEORGE A. HELD, AIA
& ASSOCIATES
ARCHITECTS & PLANNERS
587 GETTY AVENUE
CLIFTON, NEW JERSEY 07011
tel. 973-772-1553
fax. 973-772-7928
email gahassoc@gaharch.com
web www.gaharch.com

George A. Held, AIA
nj lic. C7212
ny lic. 16773
ct lic. 2267
ma lic. 10416
n.c. arb. cert. 30166
nj plan. lic. 2595

John DeThomasis, AIA
nj lic. 10413

valid if sealed

project
EXISTING CONDITION:

CORRADO'S

1578 MAIN AVE.
CLIFTON, NJ

drawing title
OVERALL FLOOR PLAN

date	drawn	checked
06/22/12	JD	GH
revisions		date

project | sheet 1 of 1

COPYRIGHT ©2012 GEORGE A. HELD, AIA & ASSOCIATES
REPRODUCTION OR RE-USING WITHOUT WRITTEN PERMISSION
FROM GEORGE A. HELD, AIA & ASSOCIATES IS PROHIBITED

DUE TO THE INHERENT INSTABILITY OF REPRODUCTIONS
DO NOT SCALE THESE DRAWING