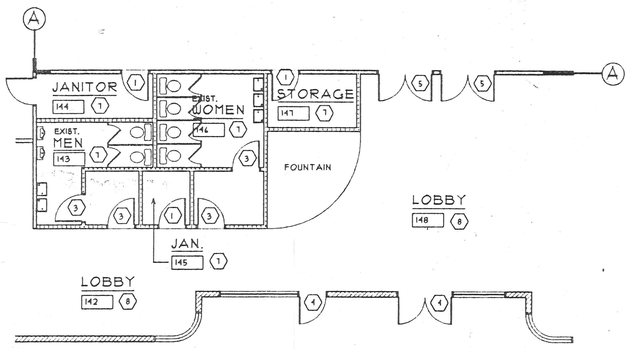

PARTIAL FLOOR PLAN

SCALE: 1/8"=1'-0"

option A Rug Indigo Ice
VCT V-783 Sea Spray AZROCK
Cove Roppe 714 DK Blue
Paint 6731-1 L# 78
LRM WILSON ART D 381-60 Fashion Grey
4626-60 Blue Nebula

KEY NOTES

1. 3'-0" X 6'-8" WOOD DOOR W/ FRAME AND STANDARD LOCKSET.
2. 3'-0" X 6'-8" WOOD DOOR W/ FRAME AND STANDARD PRIVACY SET.
3. 3'-0" X 6'-8" WOOD DOOR W/ FRAME AND STANDARD PASSAGE SET.
4. EXIST. DOOR TO REMAIN.
5. 5'-0" X 6'-8" WOOD DOOR(S) W/ FRAME AND STANDARD PASSAGE SET.
6. 6'-0" X 6'-8" WOOD DOOR(S) W/ FRAME AND STANDARD PASSAGE SET.
7. ROOM FINISH: VINYL COMPOSITION TILE W/ 4" VINYL BASE AND PAINT ALL WALLS
8. ROOM FINISH: CARPET W/ 4" VINYL BASE AND PAINT ALL WALLS
9. VINYL COMPOSITION TILE TO THE EXTENTS INDICATED.
10. EXIST. TOILET.
11. EXIST. SINK.
12. NEW BUILT-IN CABINETRY.
13. REFRIGERATOR BY OWNER.
14. NEW BUILT-IN CABINETRY W/ SINK AND FAUCET.
15. 1 1/2 HOUR FIRE-RATED "B" LABEL DOOR W/ STEEL FRAME, STANDARD LOCKSET, AND AUTO-CLOSURE.
16. REMOVE PORTION OF EXIST. WALL AND INSTALL NEW DOOR. SEE KEY NOTE NO. 2.
17. EXIST. DOOR AND FRAME TO BE REMOVED. INSTALL NEW DOOR. SEE KEY NOTE NO. 2.
18. FIRE EXTINGUISHER.
19. EXIST. WALL TO BE REMOVED - REPLACE W/ NEW WALL (SEE WALL LEGEND).
20. KNEE WALL TO 5'-0" A.F.F.
21. EXIST. COLUMN.

WALL LEGEND

- NEW TWO (2) HOUR FIRE-RATED SEPARATION WALL- 3 5/8" MTL STUDS @ 16" O.C. W/ TWO (2) LAYERS OF 5/8" TYPE 'X' GYPSUM WALLBOARD EA. SIDE FROM FLOOR SLAB TO UNDERSIDE OF ROOF DECK ABOVE. SEALED AIRTIGHT.
- NEW WALL - 3 5/8" MTL. STUDS @ 16" O.C. W/ 1/2" GYPSUM WALLBOARD EA. SIDE FROM FLOOR SLAB TO UNDERSIDE OF ACOUSTICAL TILE CEILING.
- NEW WALL - 3 5/8" MTL. STUDS @ 16" O.C. W/ 1/2" GYPSUM WALLBOARD EA. SIDE FROM FLOOR SLAB TO UNDERSIDE OF ACOUSTICAL TILE CEILING. FILL W/ 3" BATT INSULATION. SEAL AIRTIGHT.
- EXIST. TWO (2) HOUR FIRE-RATED SEPARATION PARTITION.
- EXIST. PARTITION WALL TO REMAIN.
- EXIST. EXTERIOR BLDG. WALL TO REMAIN.

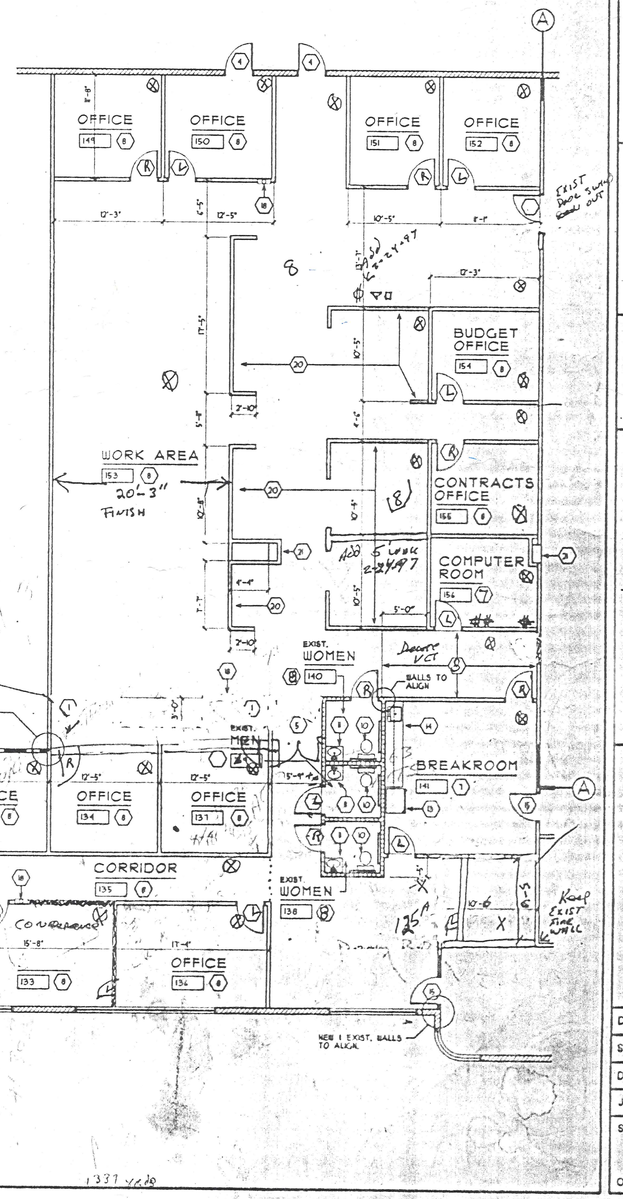

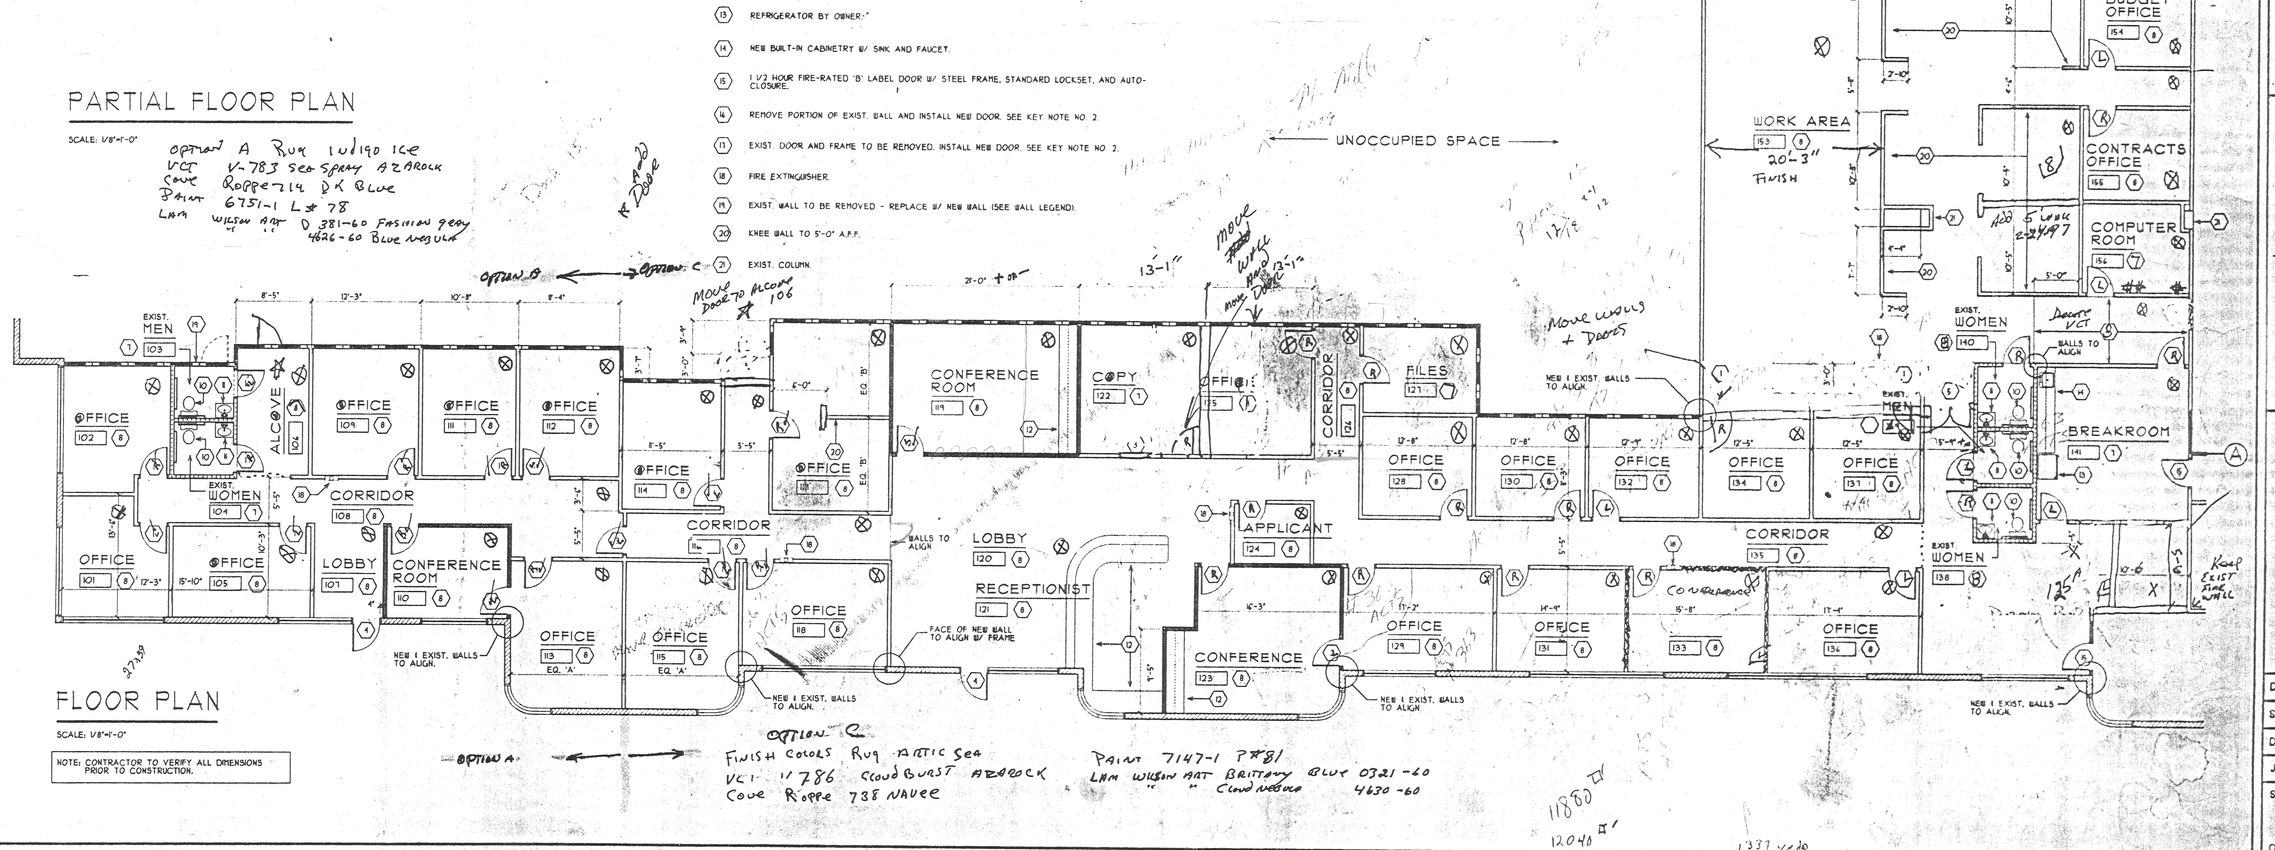

FLOOR PLAN

SCALE: 1/8"=1'-0"

NOTE: CONTRACTOR TO VERIFY ALL DIMENSIONS PRIOR TO CONSTRUCTION.

OPTION C
Finish Colors Rug Arctic Sea
VCT 11786 Cloud Burst AZROCK
Cove Roppe 738 Navee
Paint 7147-1 P#81
LRM Wilson Art Brittany Blue 0321-60
" " Cloud Nebula 4630-60

Need Ply 3/4 + 3 quad Recp Dedicated circuits 48"

OLIVERI ARCHITECTS
Member of The American Institute of Architects
Suite 135, Bldg. 100 • Palm Harbor, FL 34684 • Phone 813 - 781 - 8923

REVISIONS	BY

© 1998 OLIVERI ARCHITECTS.
ALL INFORMATION CONTAINED HEREIN IS THE EXCLUSIVE PROPERTY OF OLIVERI ARCHITECTS. ALL RIGHTS RESERVED.

ACTS
Agency for Community Treatment Services
56th St Commerce Park
Tampa, Florida 33610

Date	8.8.98
Scale	1/8"=1'-0"
Drawn	BH
Job	98.83
Sheet	A2
Of	Three Sheets