x-rlb-3042
x-fp01

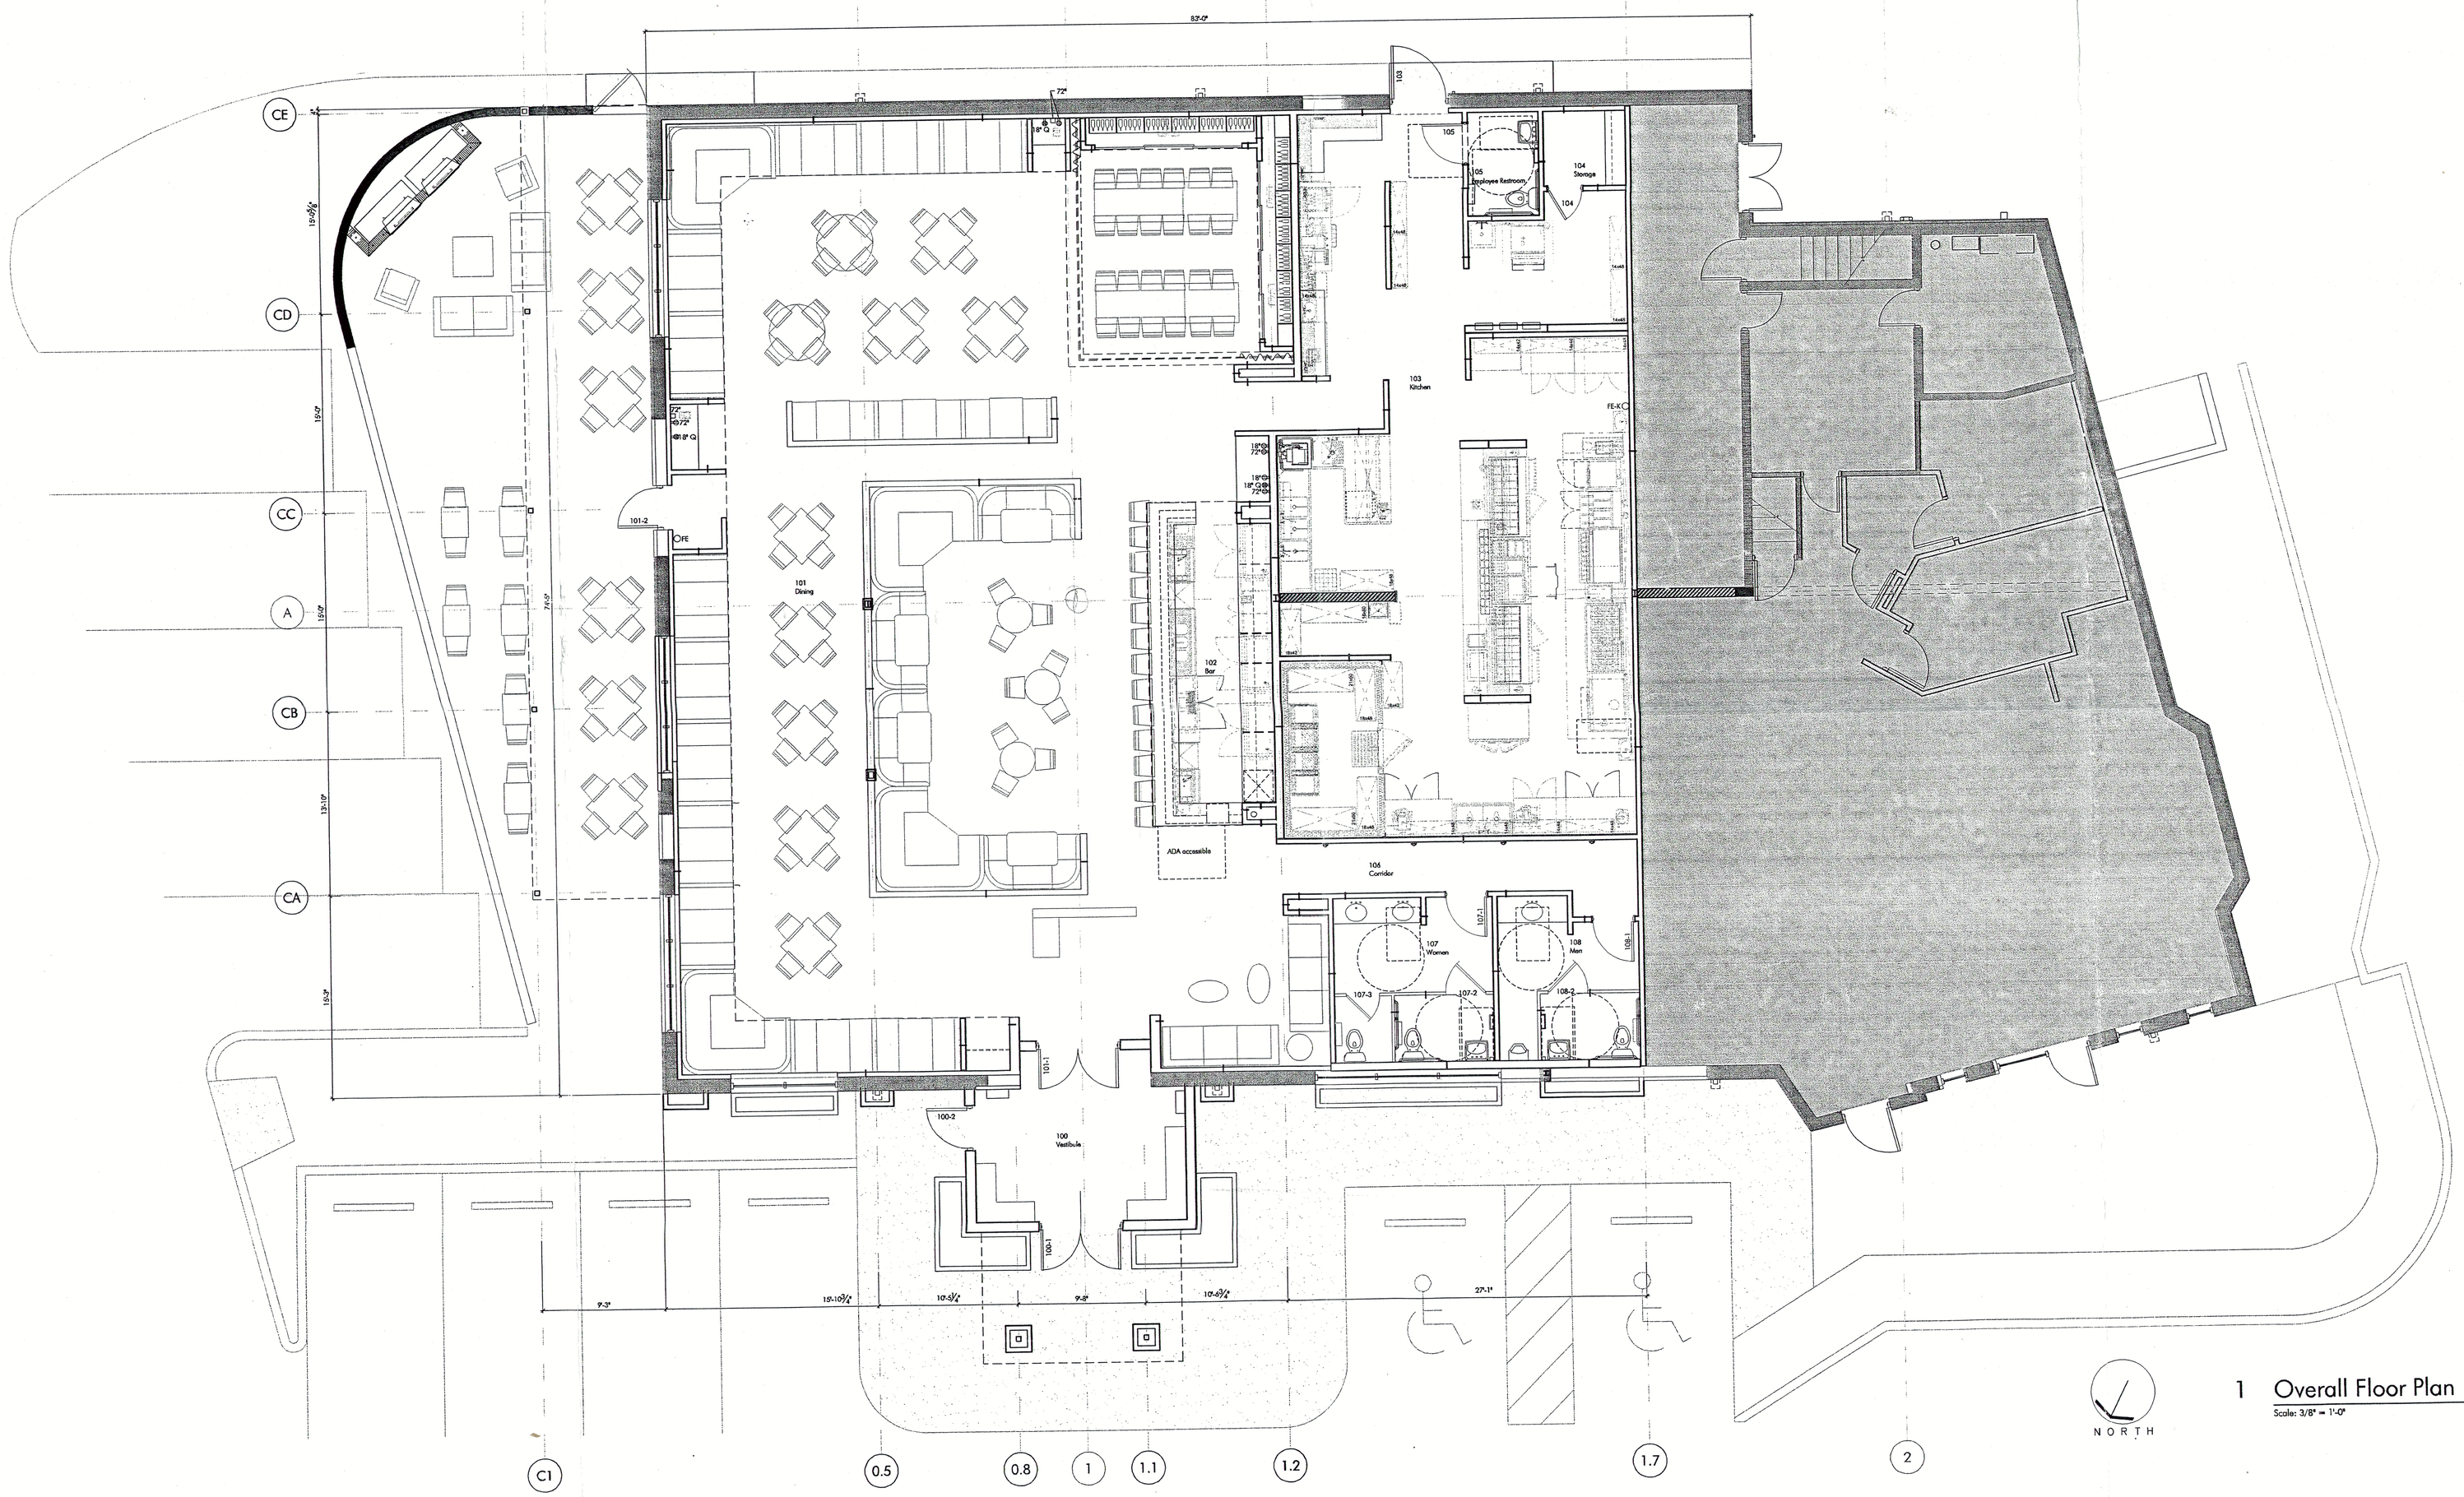


1 Overall Floor Plan
Scale: 3/8" = 1'-0"


ALFONSO ARCHITECTS
1705 N. 16th Street
Tampa, Florida/33605
813.247.3333 T
813.247.3395 F


Carmel Cafe'
& Wine Bar
3750 Hamilton Blvd.
Allentown, PA. 18103

consultant:

seal:

Angel del Monte 11531

Carlos J. Alfonso R.A., G.C.
Albert E. Alfonso A.I.A.
Angel del Monte A.I.A.

Construction Documents
AAI Project No.14126
May 00, 2014

Overall Floor Plan

A1.1

© Copyright 2014 Alfonso Architects, Inc. C001672

pitality\Restaurants\Carmel Cafe Allentown PA\File 4 Drawings\File 4c Construction Documents\a-d01-1.dwg
5, 2014 - 2:51pm