Design Collective

850 Southern Avenue
Chillicothe, OH 45601

Site Plan
Sheet Issue Date: 4/26/2024 1:18:27 PM

NORTH

© - All Rights Reserved. No portion(s) of this document may be reproduced without written approval of Design Collective

Design Collective

850 Southern Avenue
Chillicothe, OH 45601

Building Plan
Sheet Issue Date: 4/26/2024 1:18:28 PM

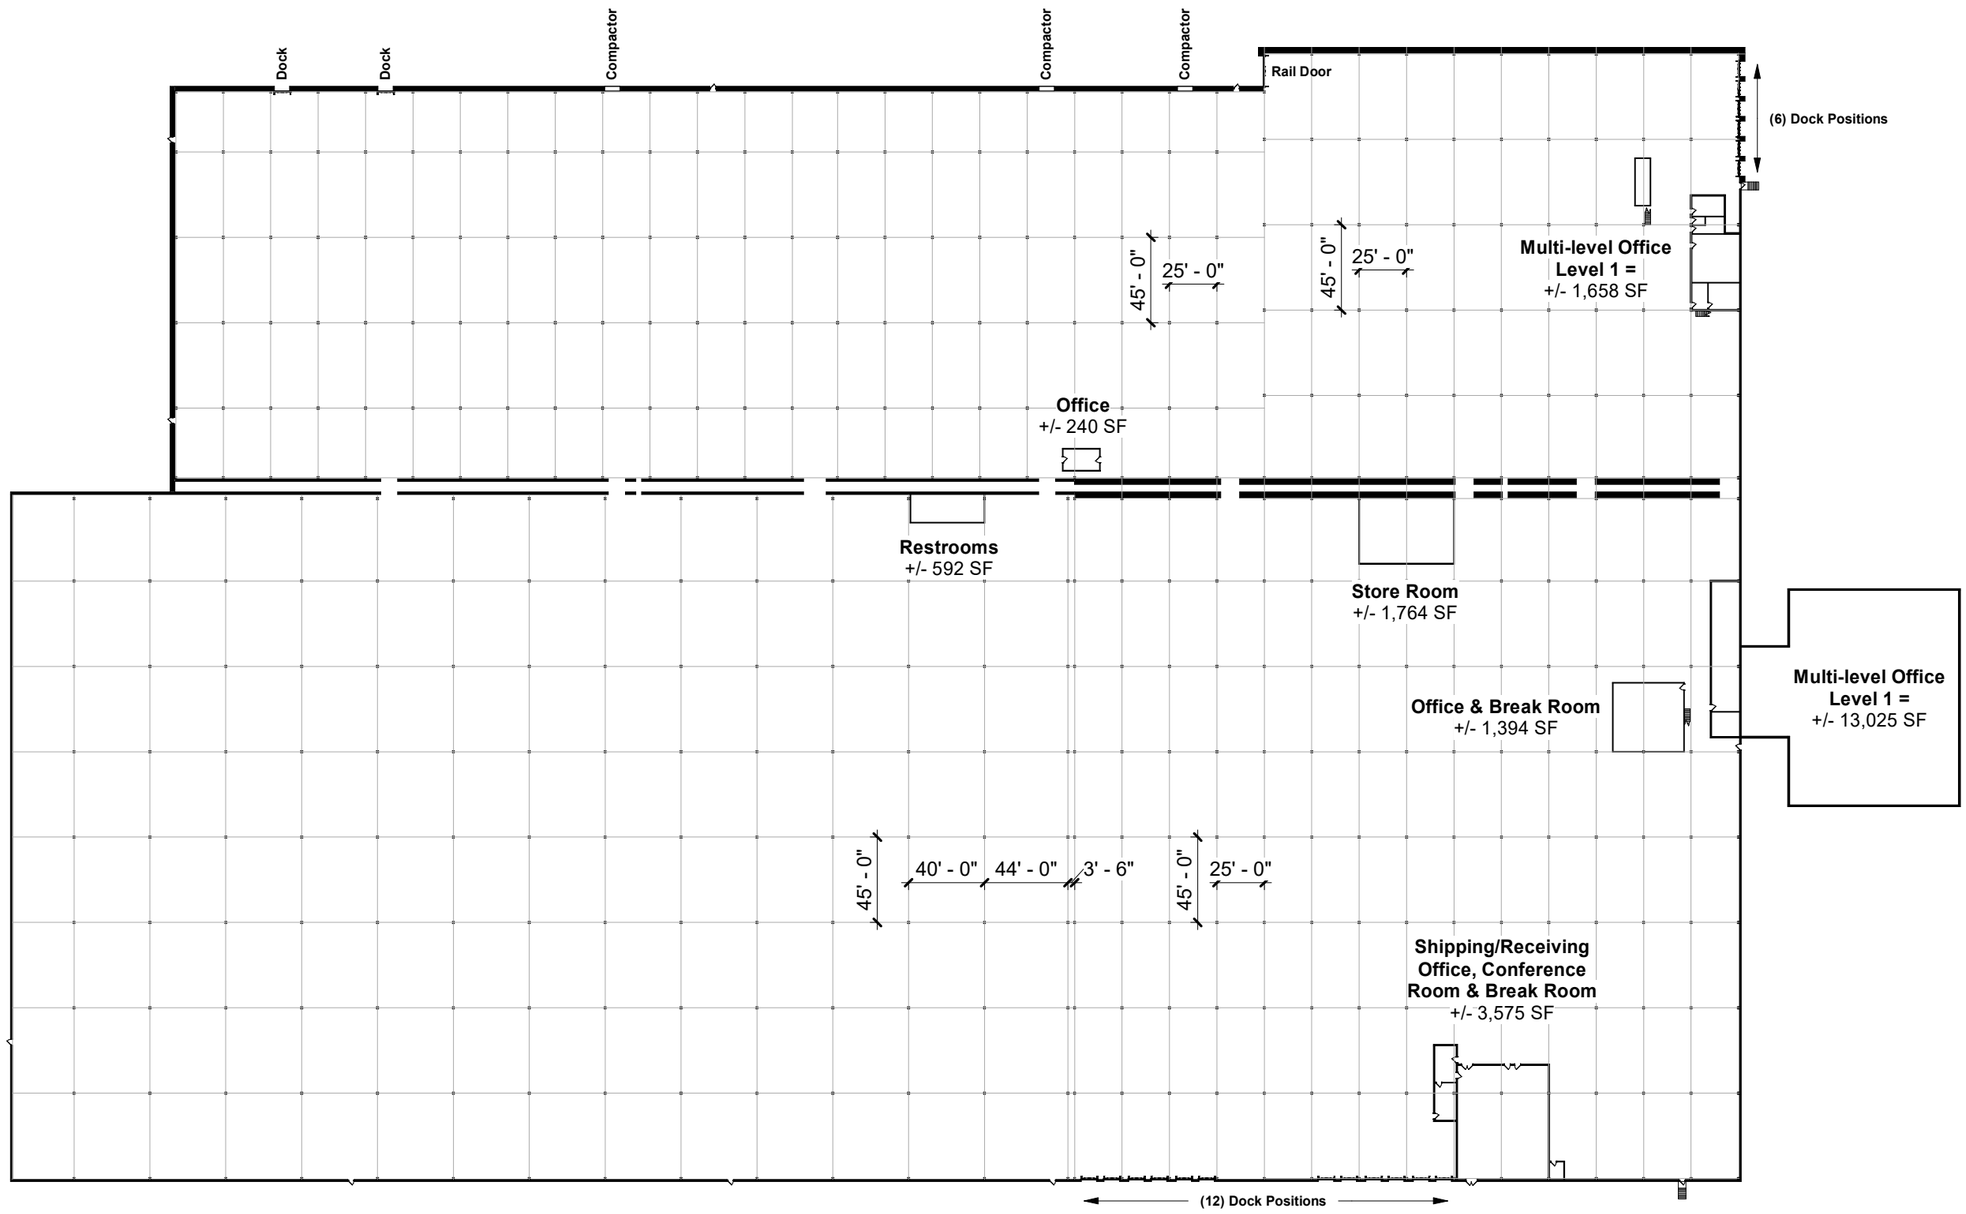

NORTH

Architectural Marketing Plan

Scale: 1" = 80'-0"

© - All Rights Reserved. No portion(s) of this document may be reproduced without written approval of Design Collective