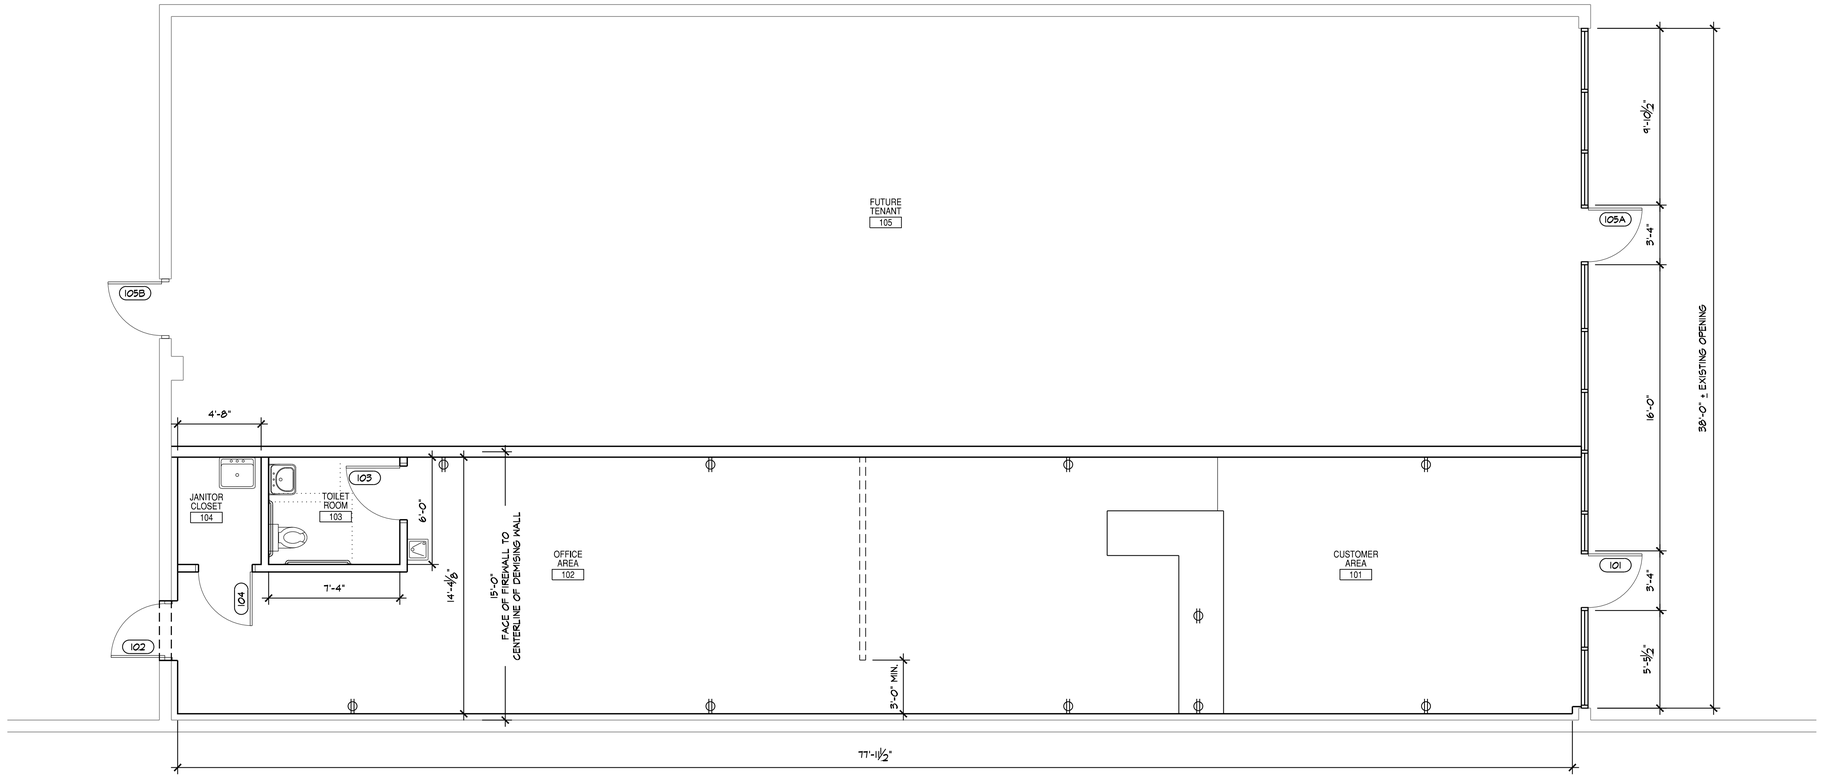

1 **FLOOR PLAN**
SCALE: 1/4"=1'-0"

FMC Architects LLC

☐ 7675 Harley Hills Drive
North Royalton, Ohio 44133
Phone: 440.230.1511
Fax: 440.877.1579

☒ 111 North St. Clair St., Suite 212
Painesville, Ohio 44077
Phone: 440.639.9550
Fax: 440.352.7343

Architect Stamp:

STATE OF OHIO
FRANK M. CASNOTTI, JR.
7868
REGISTERED ARCHITECT
PRELIMINARY
NOT FOR CONSTRUCTION
NOT FOR BIDDING

Engineer Stamp:

PRELIMINARY
NOT FOR CONSTRUCTION
NOT FOR BIDDING

NOTICE:

DESIGN AND CONSTRUCTION DOCUMENTS AS INSTRUMENTS OF SERVICE ARE GIVEN IN CONFIDENCE AND REMAIN THE PROPERTY OF FMC ARCHITECTS LLC. THE USE OF THIS DESIGN AND THESE CONSTRUCTION DOCUMENTS FOR PURPOSES OTHER THAN THE SPECIFIC PROJECT NAMED HEREIN IS STRICTLY PROHIBITED WITHOUT THE EXPRESSED WRITTEN CONSENT OF FMC ARCHITECTS LLC.

COPYRIGHT © 2006.

EXPRESS CASHING
EASTGATE SHOPPING CENTER

☐ Design
☐ Approval
☒ Permit
☐ Bid
☐ Construction

Revisions:

No.	Date/Description

Project No. 06-103-01
Drawn By:
Checked By:

Sheet Title:
FLOOR PLAN
AND REFLECTED
CEILING PLAN

Sheet No:
A-1