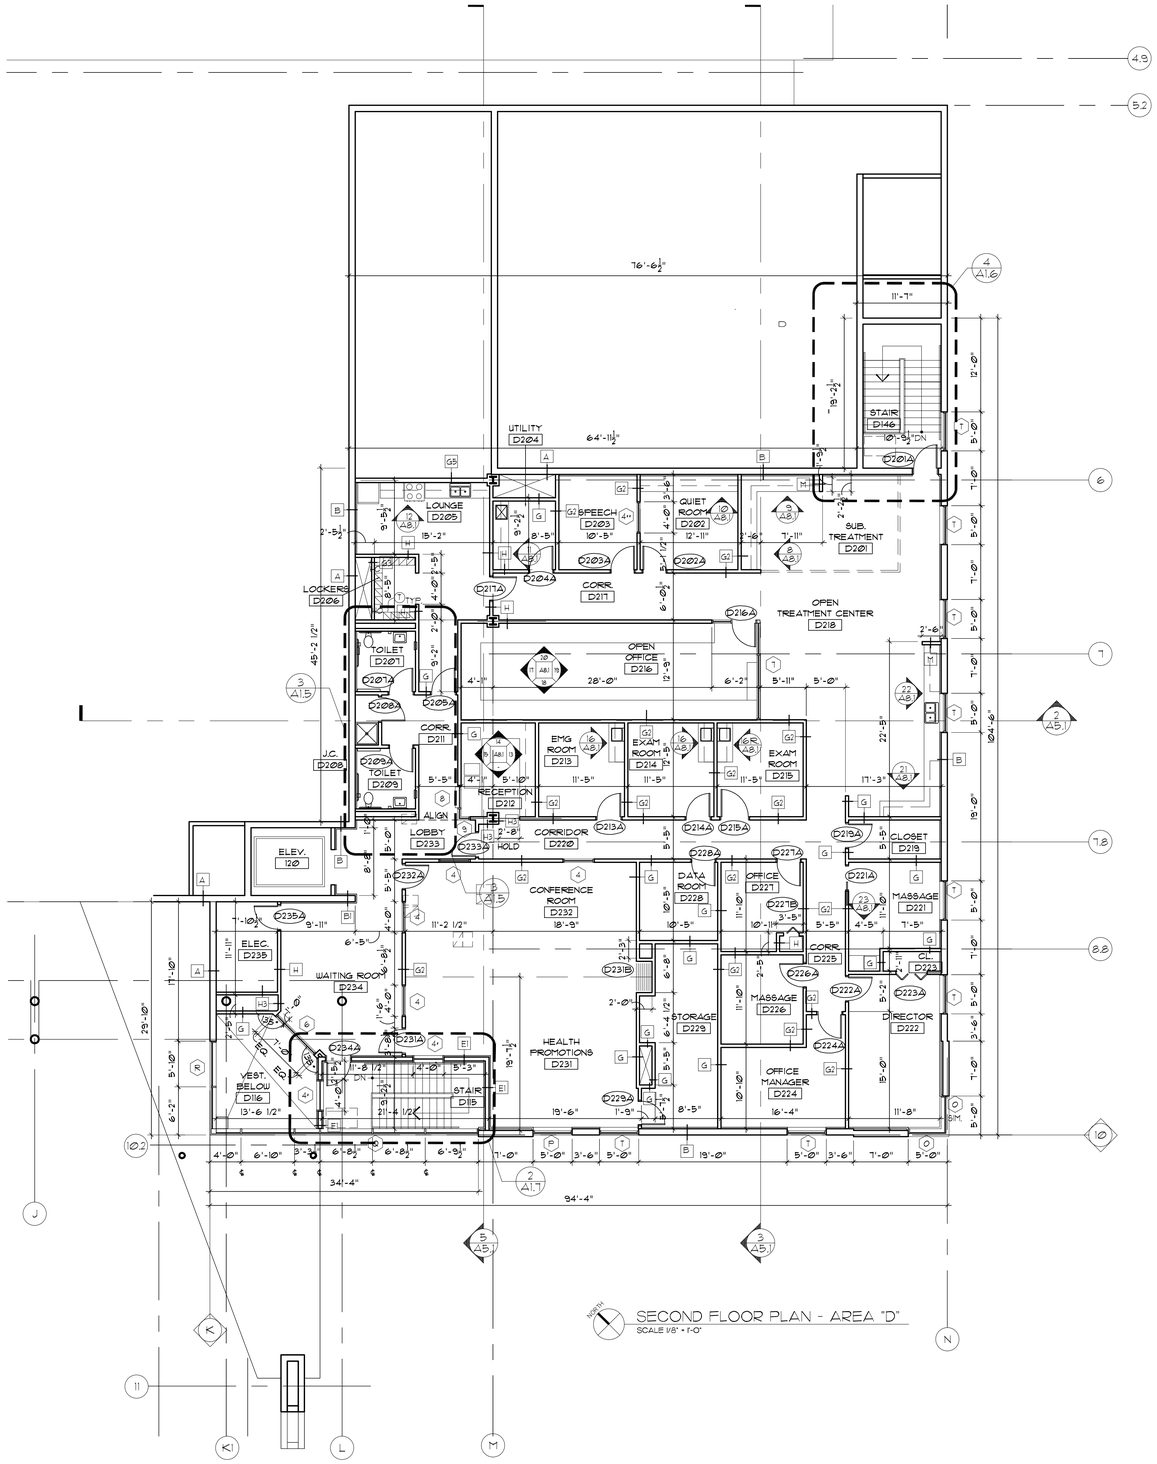

SECOND FLOOR PLAN - AREA "D"
SCALE 1/8" = 1'-0"

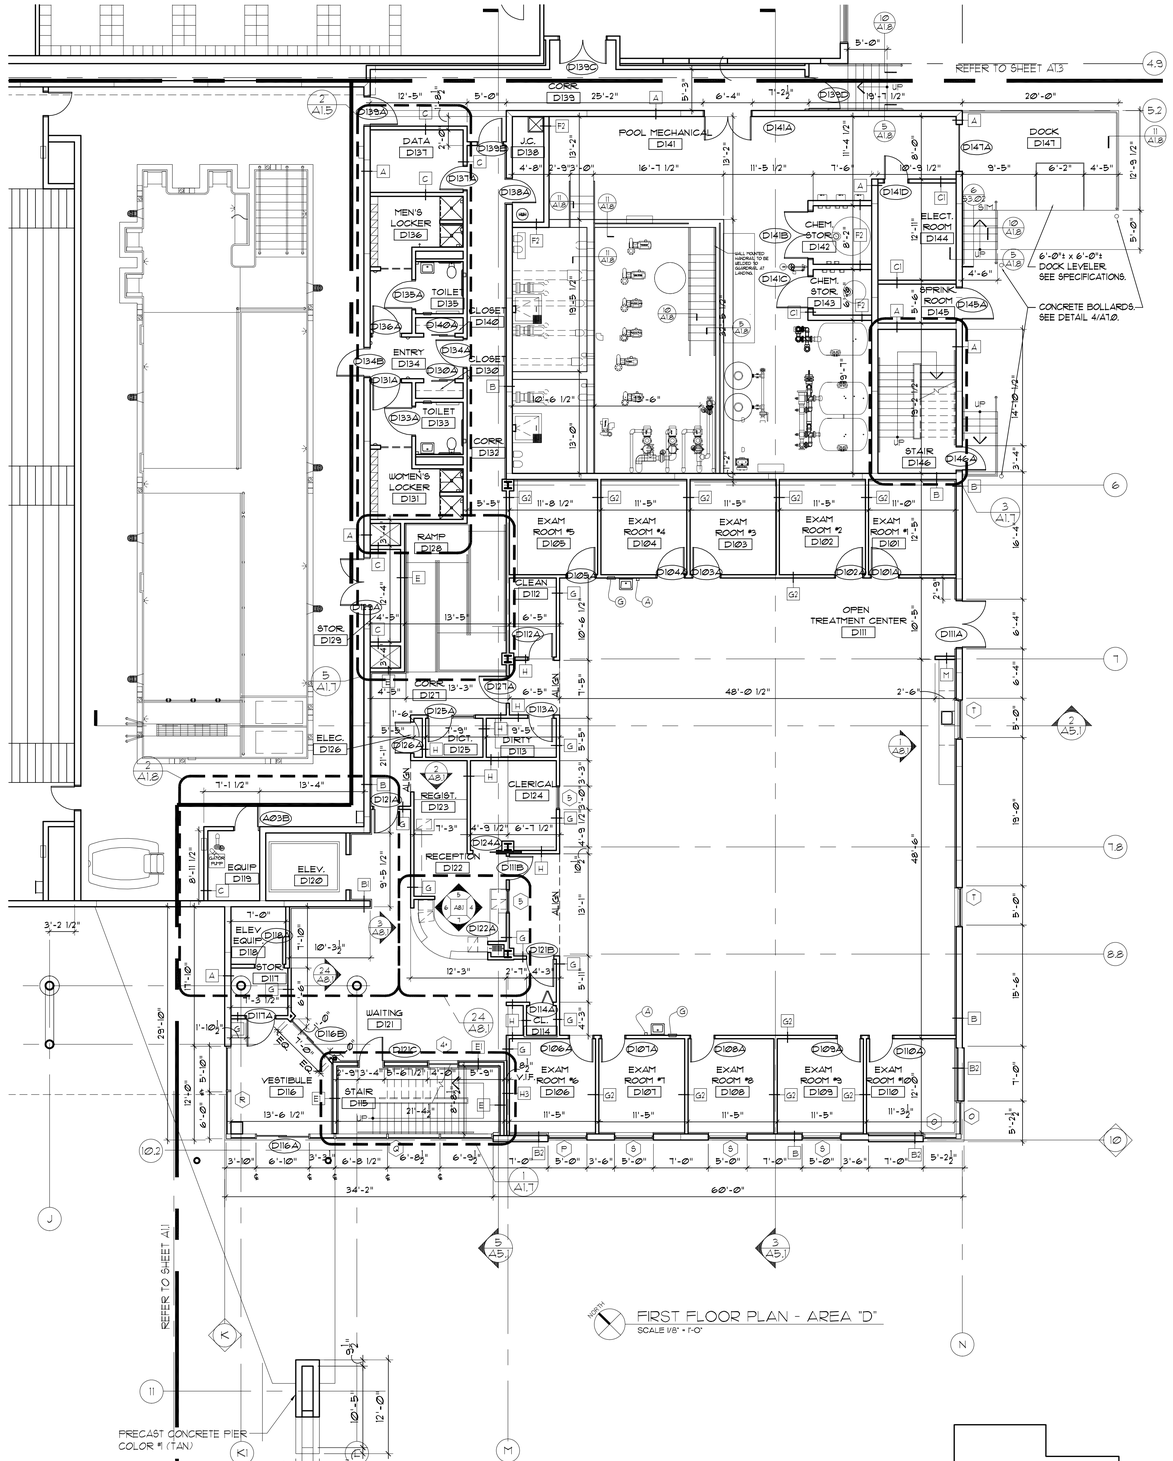

FIRST FLOOR PLAN - AREA "D"
SCALE 1/8" = 1'-0"

GENERAL NOTES

1. ALL DOORS SHALL BE LOCATED 4" FROM ADJACENT WALL UNLESS NOTED OTHERWISE.
2. FLOORS ARE TO SLOPE 1" IN 10'-0" TOWARDS FLOOR DRAINS.
3. REFER TO SHEET EP1.0 FOR FIRE RATED PARTITION LOCATIONS.
4. INSTALL SURFACE MOUNTED PORTABLE FIRE EXTINGUISHERS PER THE REQUIREMENTS OF NFPA 10 WITH A MOUNTING HEIGHT IN COMPILANCE WITH THE ILLINOIS ACCESSIBILITY CODE THROUGHOUT THE BUILDING, UNLESS NOTED OTHERWISE.

   FEC-1: SEMI-RECESSED ALUMINUM CABINET
   FEC-2: SURFACE MOUNTED ALUMINUM CABINET
5. REFER TO DRAWING A1.5 FOR TOILET ACCESSORIES SCHEDULE.

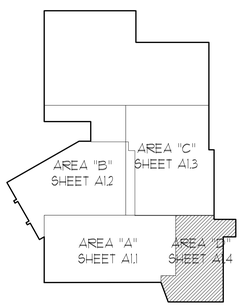

• CORDOGAN, CLARK & ASSOCIATES INC. •
• ARCHITECTS • ENGINEERS •
Aurora
5400 Westgrove Avenue
Aurora, Illinois 60506
Tel 630.896.4678
Fax 630.896.4987
Chicago
716 North Wells Street
Chicago, Illinois 60610
Tel 312.943.7300
Fax 312.943.4771

ILLINOIS VALLEY YMCA

PERU, ILLINOIS

FLOOR PLANS AREA "D"

JOB NUMBER
04305

DATE
09.22.05
Construction Set

REVISIONS

SHEET
A1.4

COPYRIGHT © 2004 ALL RIGHTS RESERVED