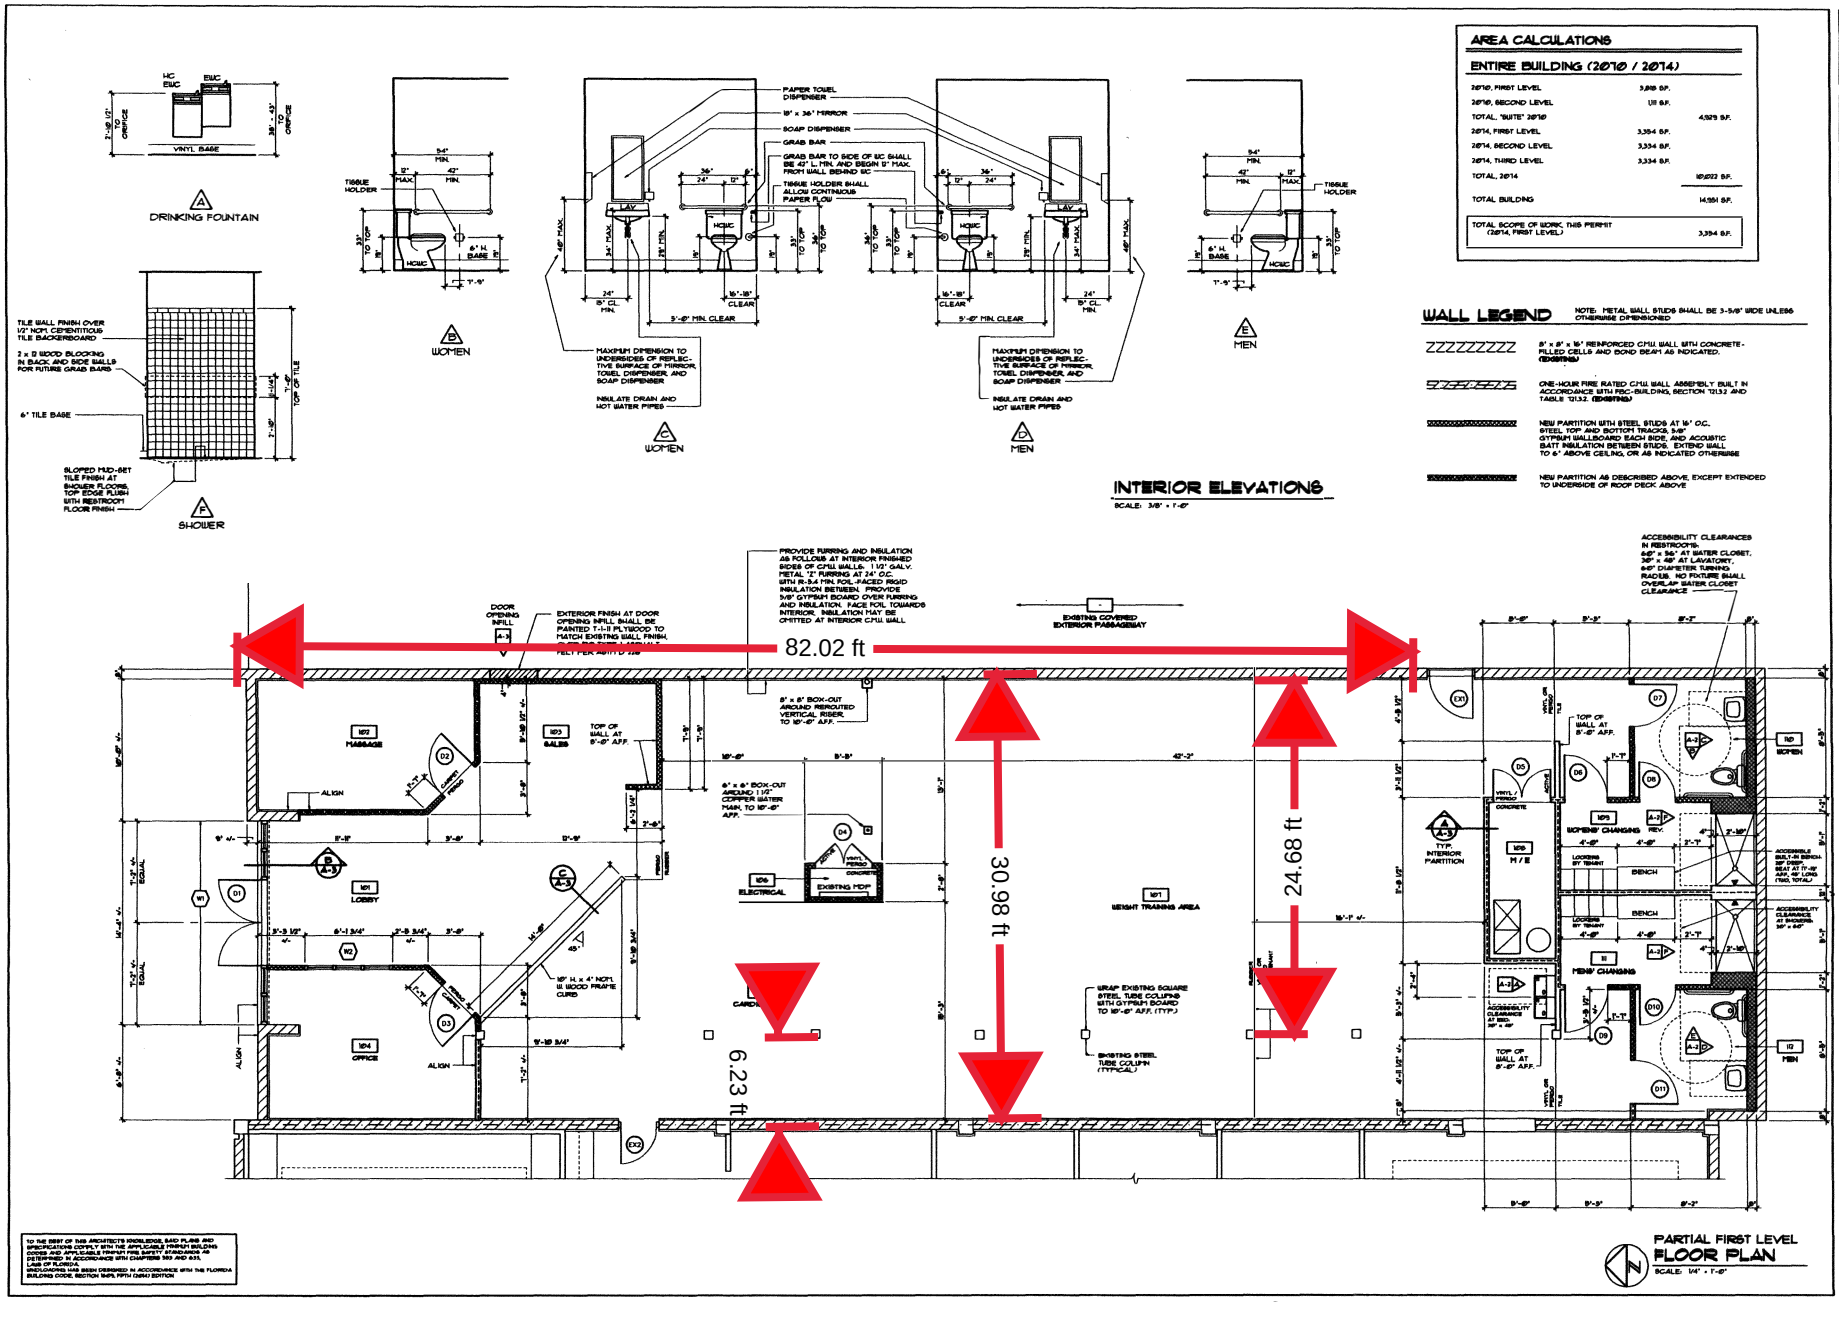

AREA CALCULATIONS

ENTIRE BUILDING (2010 / 2014)

2010, FIRST LEVEL	3,898 S.F.	
2010, SECOND LEVEL	131 S.F.	
TOTAL, "SUITE" 2010		4,029 S.F.
2014, FIRST LEVEL	3,334 S.F.	
2014, SECOND LEVEL	3,334 S.F.	
2014, THIRD LEVEL	3,334 S.F.	
TOTAL, 2014		10,002 S.F.
TOTAL BUILDING		14,551 S.F.
TOTAL SCOPE OF WORK, THIS PERMIT (2014, FIRST LEVEL)	3,394 S.F.	

REVISIONS

SEAL

Randall Paul Sample
ARCHITECT
AR 0018944
46 NORTH WASHINGTON BOULEVARD SUITE 12
SARASOTA, FLORIDA 34236 P: (941) 362-4444
E-MAIL: rps@randallpaulsample.com

INTERIOR ALTERATIONS

HOLLY BECK'S BODY CULTURE

2074 RINGLING BOULEVARD, SUITE 101 SARASOTA, FLORIDA

DATE 10/13/16

FILE 16022

SHEET A-2 OF 3

TO THE BEST OF THE ARCHITECT'S KNOWLEDGE, SAID PLANS AND SPECIFICATIONS COMPLY WITH THE APPLICABLE MINIMUM BUILDING CODES AND APPLICABLE MINIMUM FIRE SAFETY STANDARDS AS DETERMINED IN ACCORDANCE WITH CHAPTERS 553 AND 633, F.S. AND THE UNDERSIGNED HAS BEEN DESIGNED IN ACCORDANCE WITH THE FLORIDA BUILDING CODE, SECTION 1609, FBPH (2014) EDITION