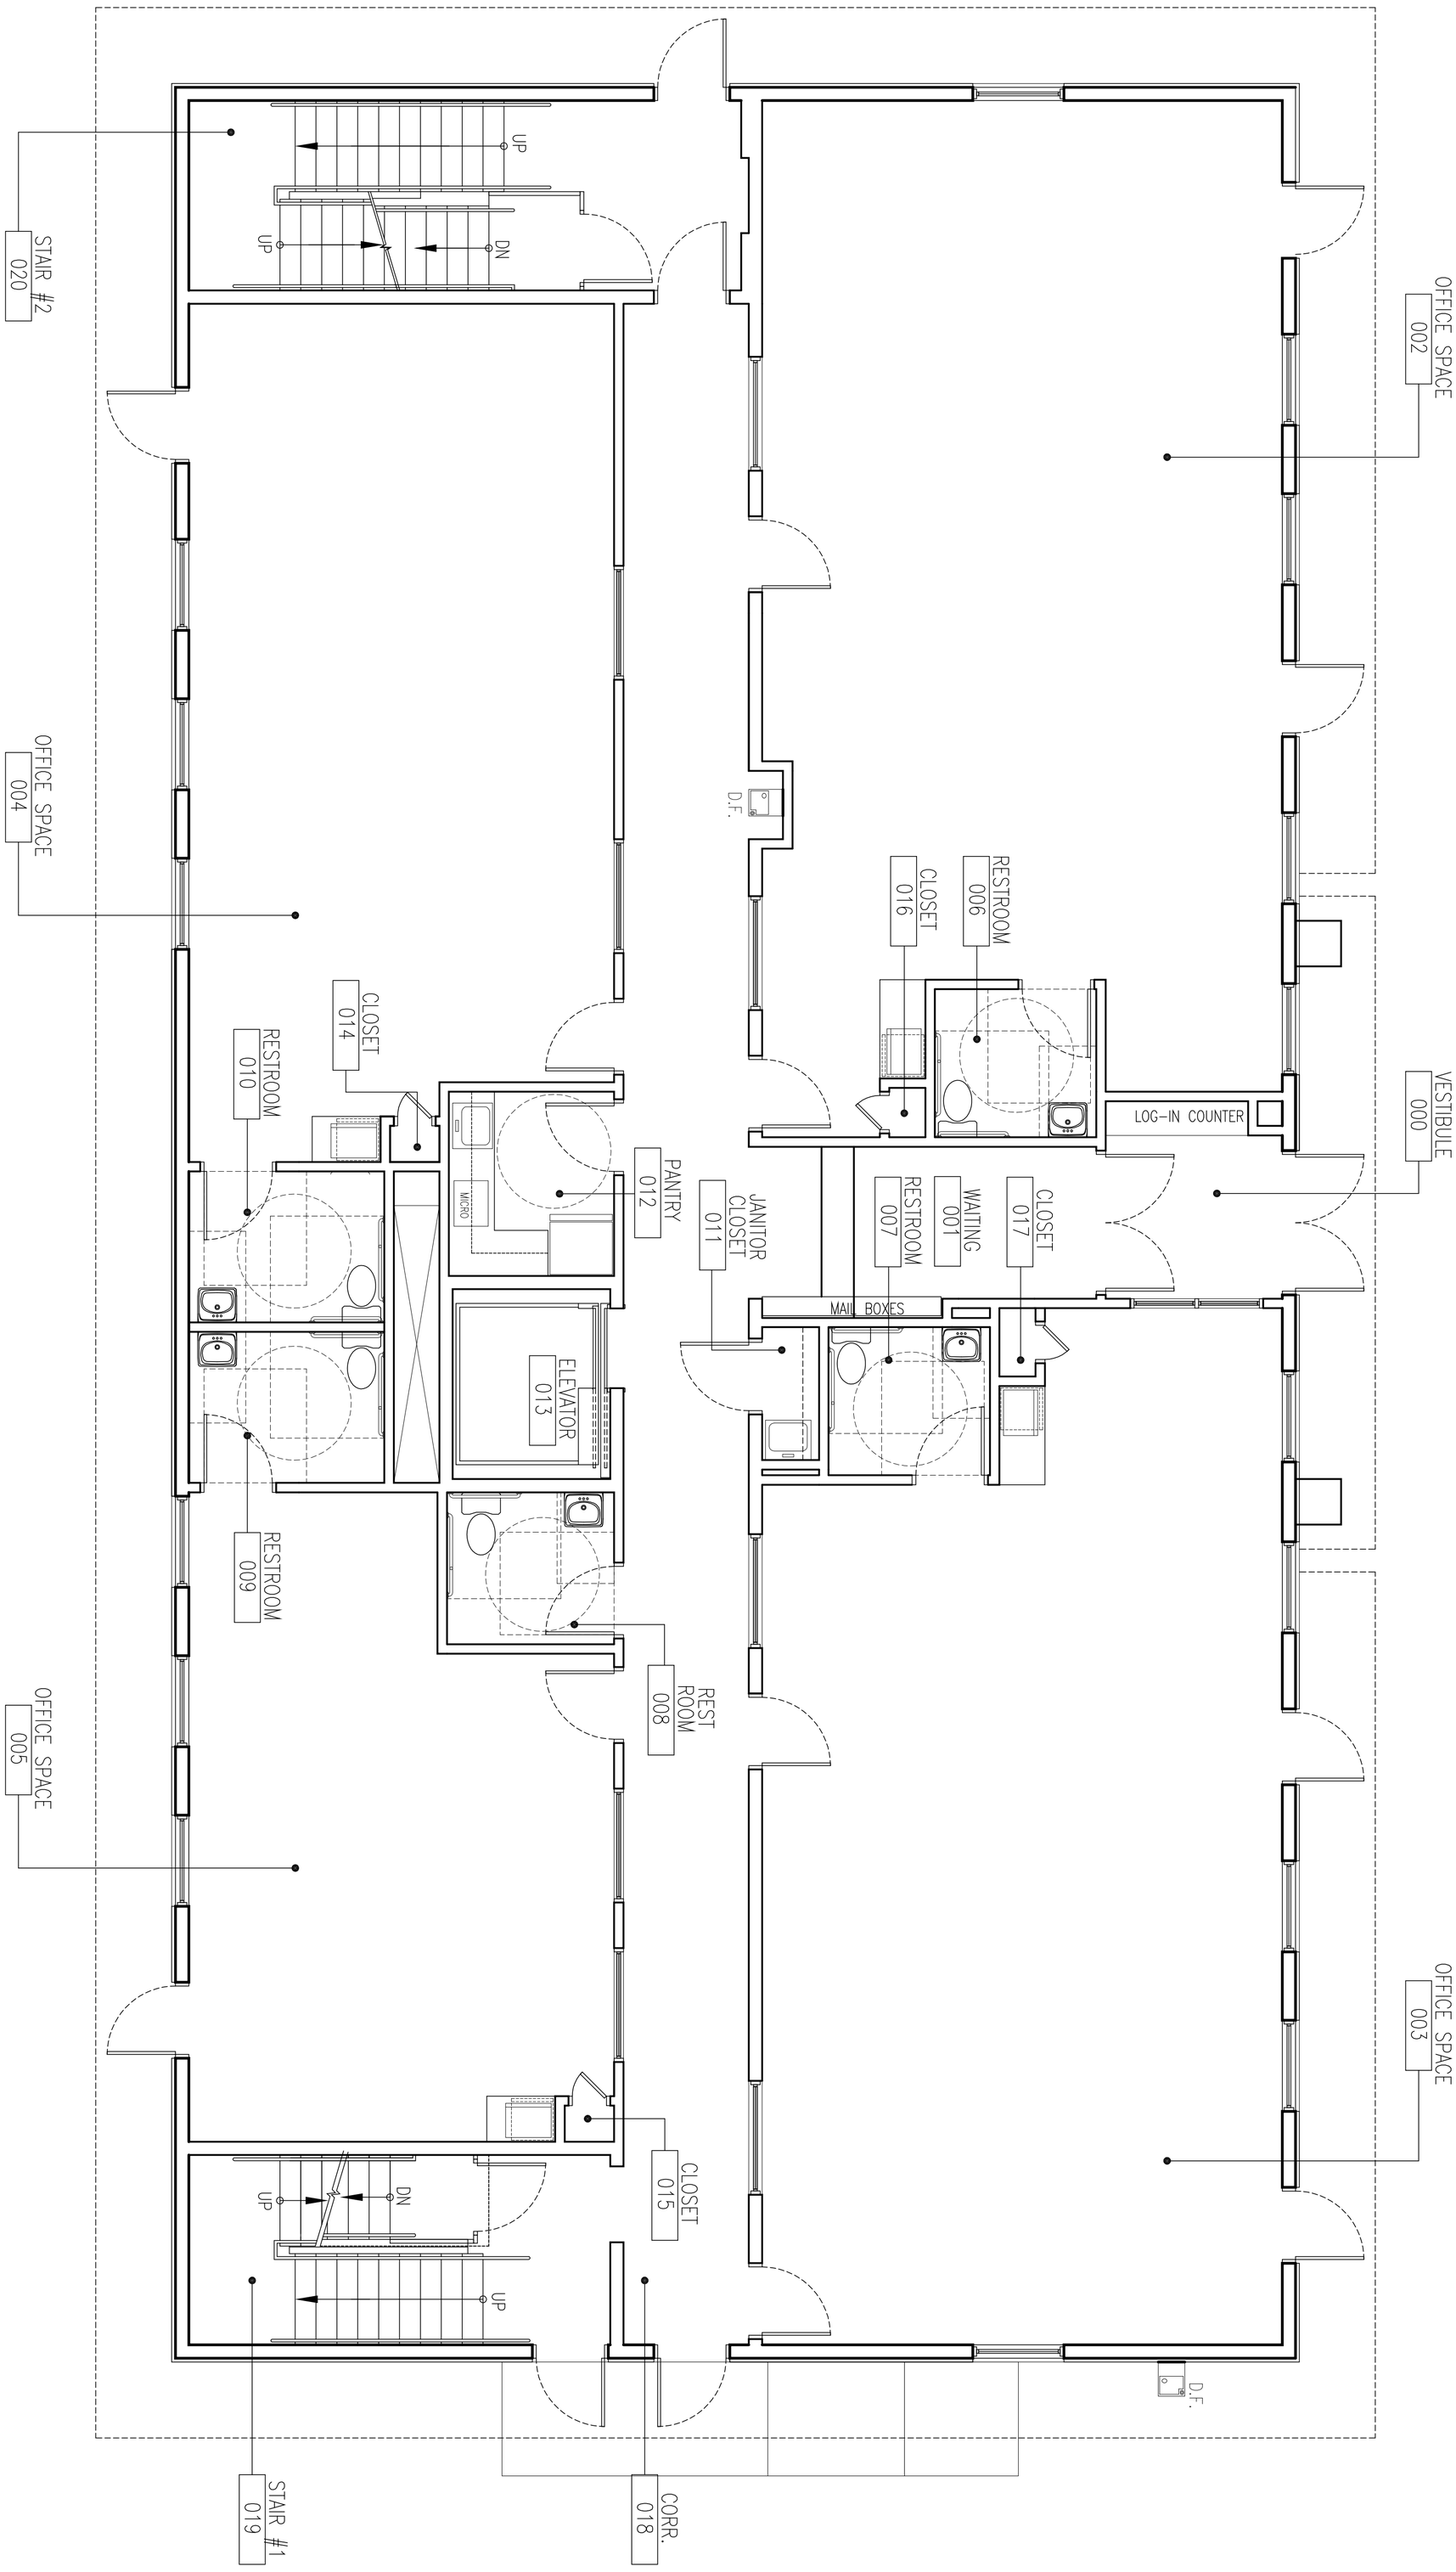


# FIRST FLOOR PLAN

SCALE: 1/4"=1'-0"

0 2 4 8

| | |
|---|---|
| job # | L2M |
| drawn by | DRAWN |
| date | DATE |
| chk by | CHECKED |
| date | DATE |
| drawing # | DWG OF |

drawing number
A-120.00

project:
OFFICE SPACE FOR L2M CONSTRUCTION

dwg title:
SECOND FLOOR PLAN

| rev | date | by | remarks |
|---|---|---|---|
| | | | |
| | | | |
| | | | |
| | | | |
| | | | |
| | | | |