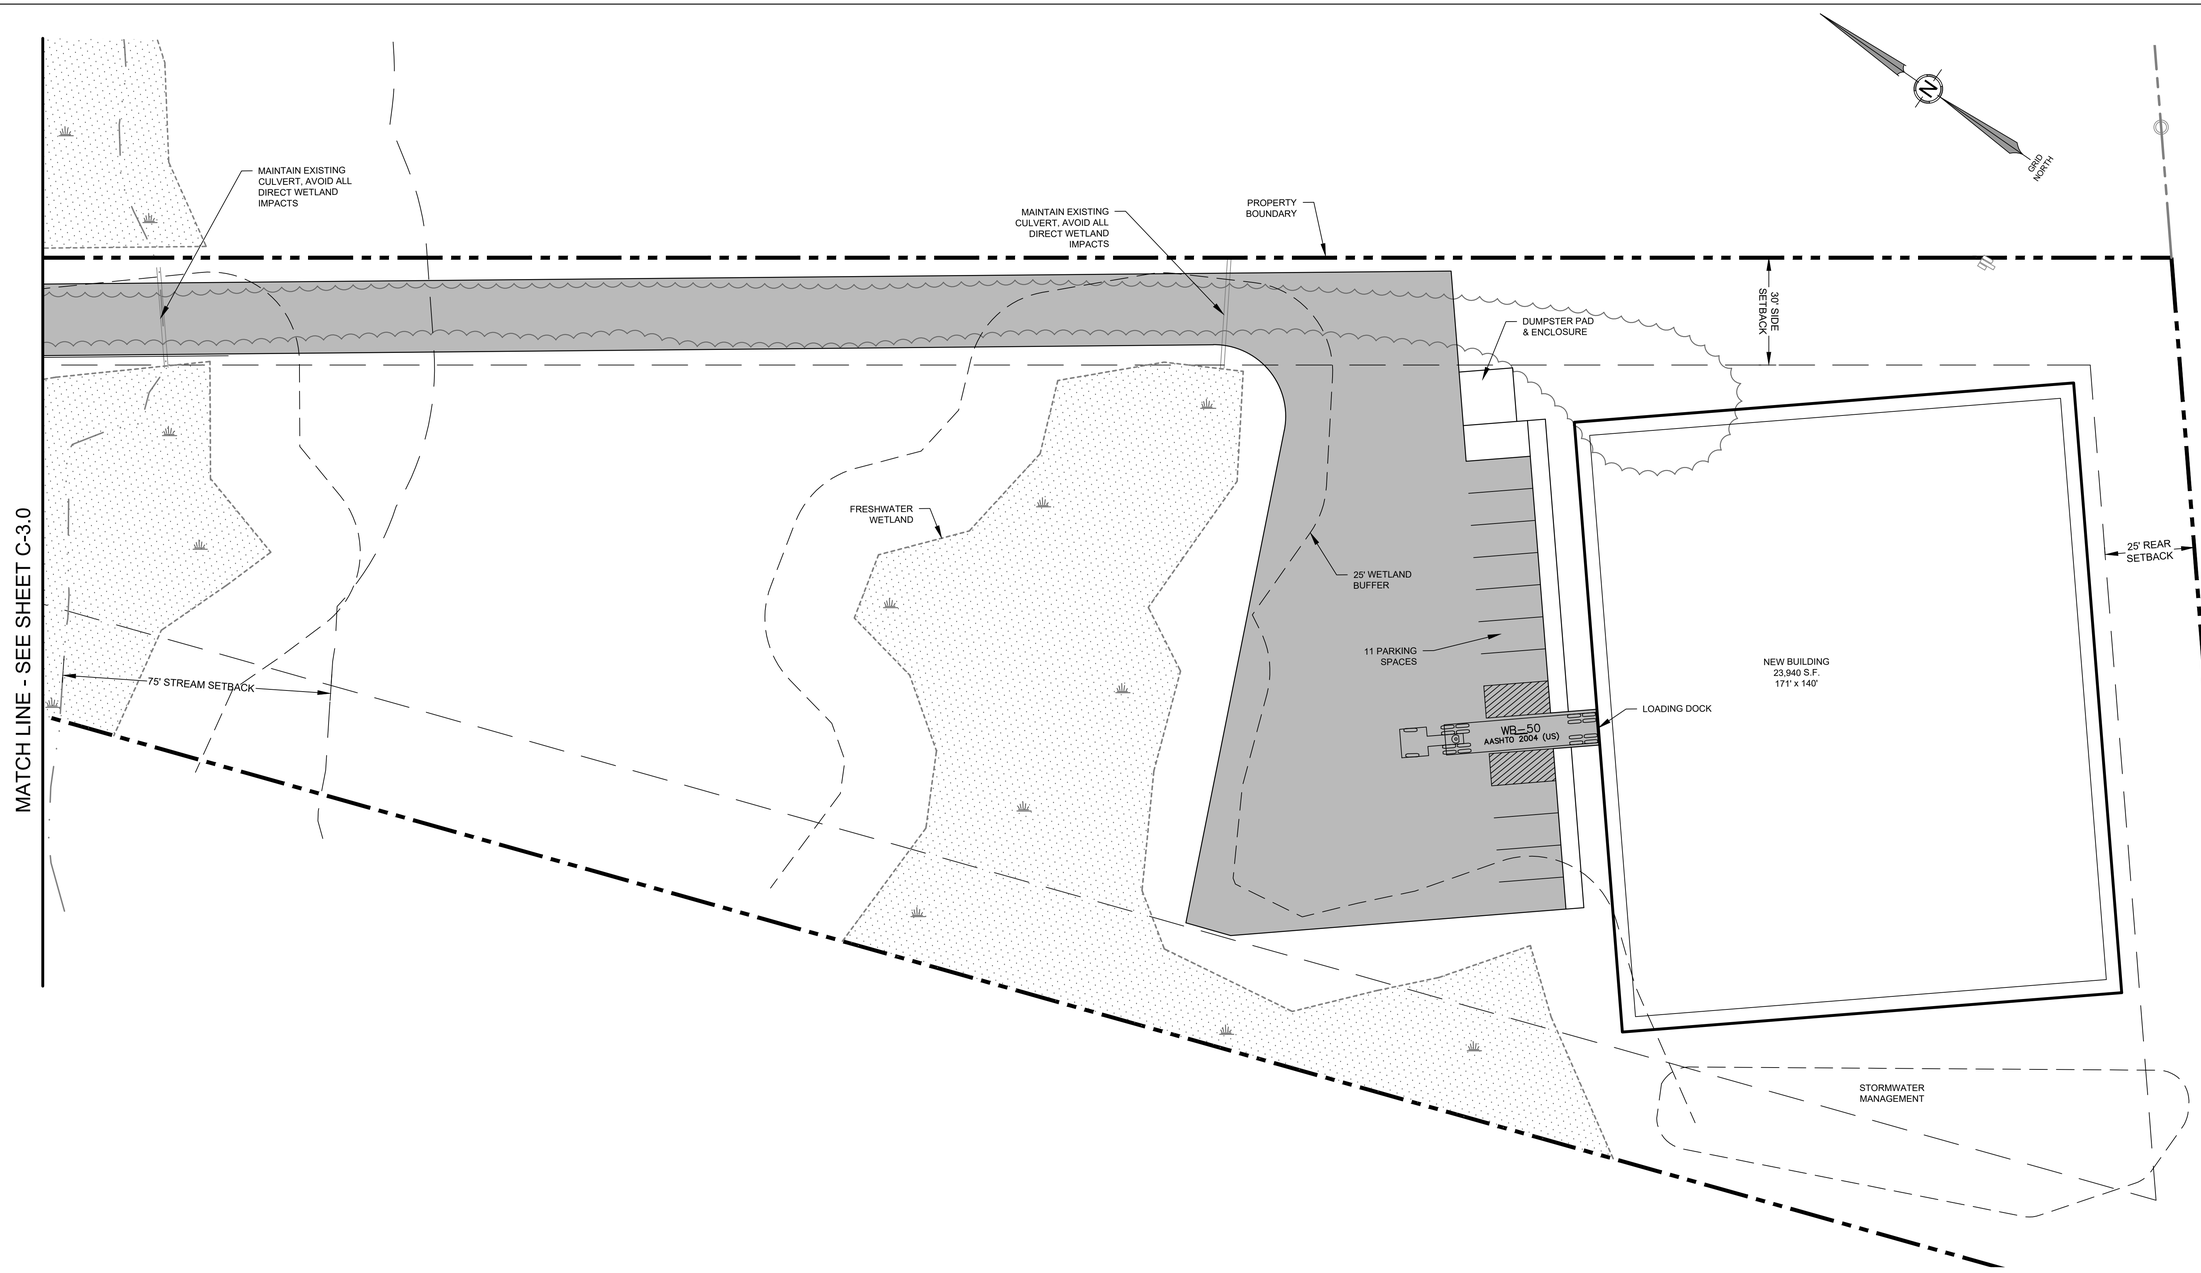

GRAPHIC SCALE

20 0 10 20 40 80

(IN FEET)
1 inch = 20 ft.

DATE:	
P.E.:	

NO.	DATE	REVISIONS	APP'D BY

TERRADYN CONSULTANTS, LLC
41 CAMPUS DRIVE
SUITE 101
NEW GLOUCESTER, ME 04260
565 CONGRESS STREET
SUITE 201
PORTLAND, ME 04102
OFFICE: (207) 926-5111 FAX: (207) 221-1317
www.terradynconsultants.com
Civil Engineering | Land Planning | Stormwater Design | Environmental Permitting

PRELIMINARY
NOT FOR CONSTRUCTION

PROJECT:
CUMMINGS ROAD CANNABIS CULTIVATION
305 CUMMINGS ROAD, SOUTH PORTLAND, MAINE

SHEET TITLE:
SITE LAYOUT PLAN 2

CLIENT:
AFS INC.
8 BOYD ROAD
SOUTH PORTLAND, MAINE 04106

DATE:	07/24/2020
SCALE:	1" = 20'
DESIGNED:	MTW
JOB NO:	2013
FILE: 2013-BASE.DWG	
SHEET	C-3.1