KEY PLAN

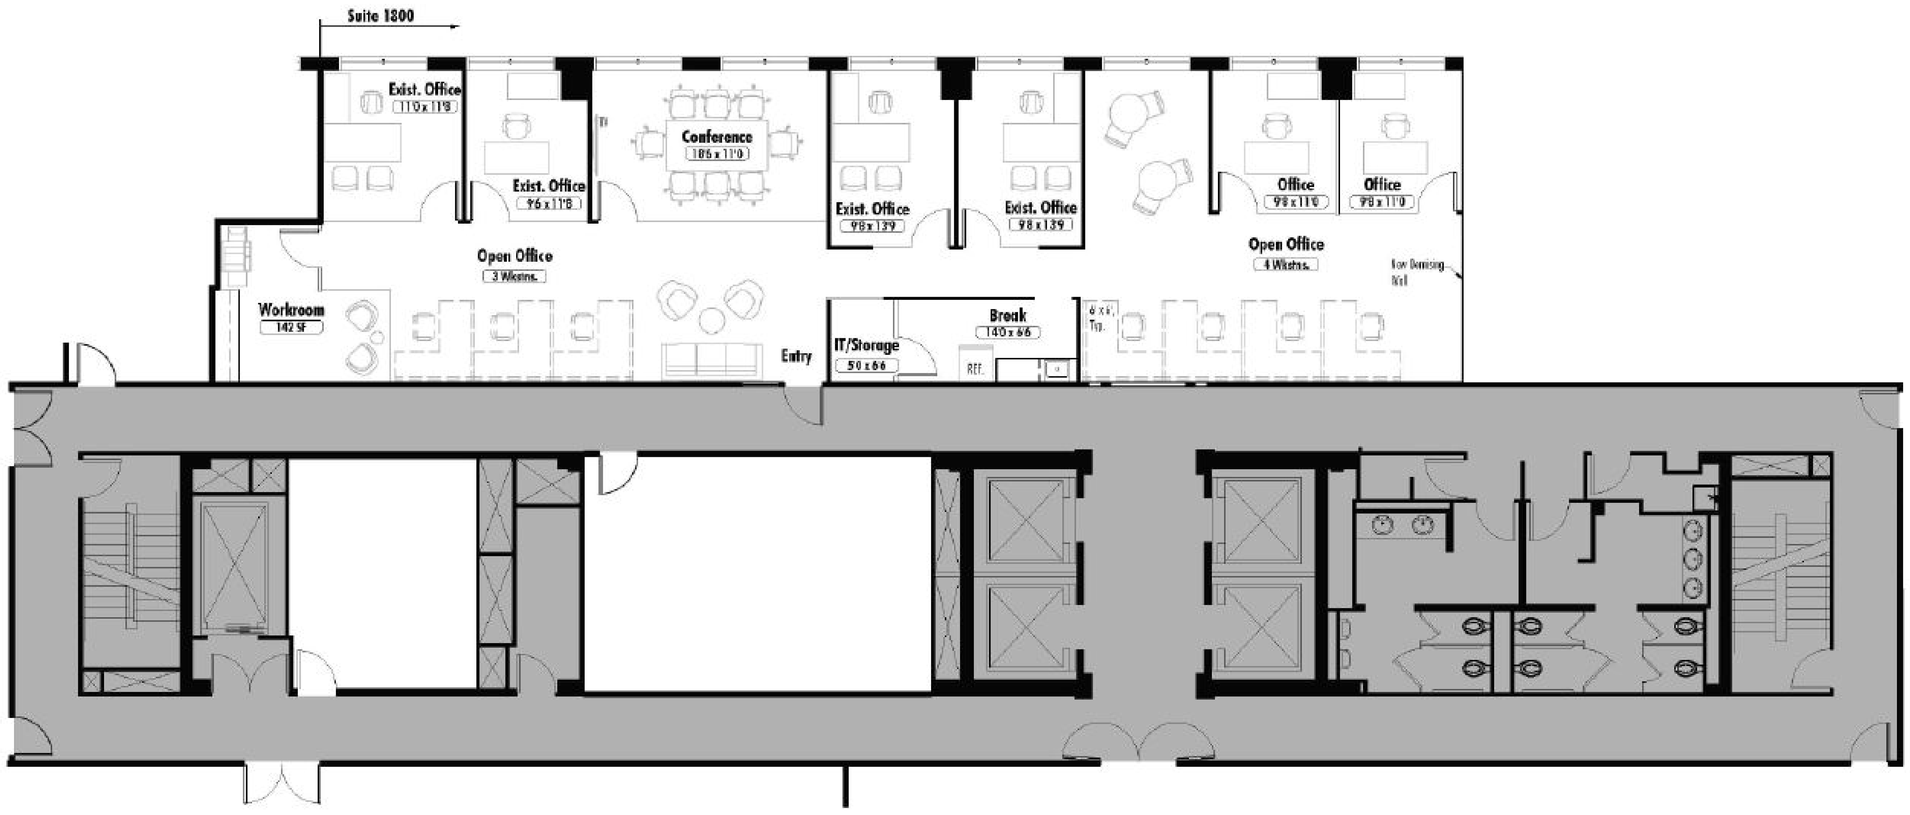

Schematic Plan #3 (Suite 1800)	
WORKSTATIONS (6x6)	7
PRIVATE OFFICES	6
CONFERENCE	1
BREAK	1
IT/STORAGE	1
ENTRY	1
WORKROOM	1

*All furniture shown is for representational purposes only.

TRUE NORTH
SCALE: 1/8" = 1'-0"
(WHEN PRINTED ON 24x36)

NELSON