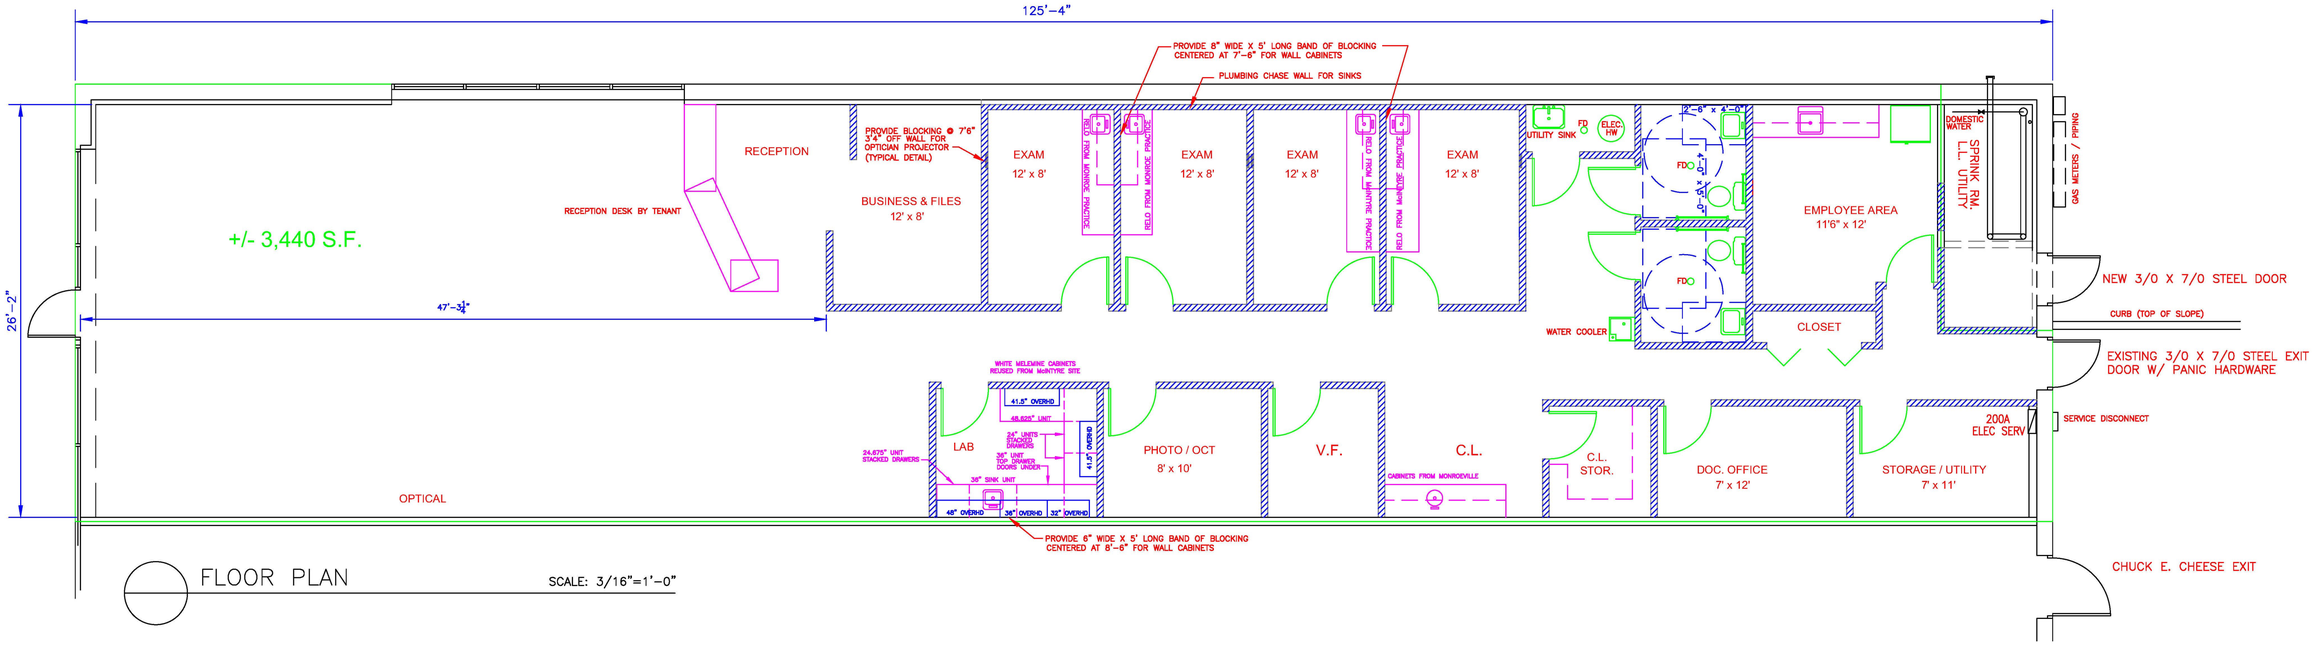

FLOOR PLAN SCALE: 3/16"=1'-0"

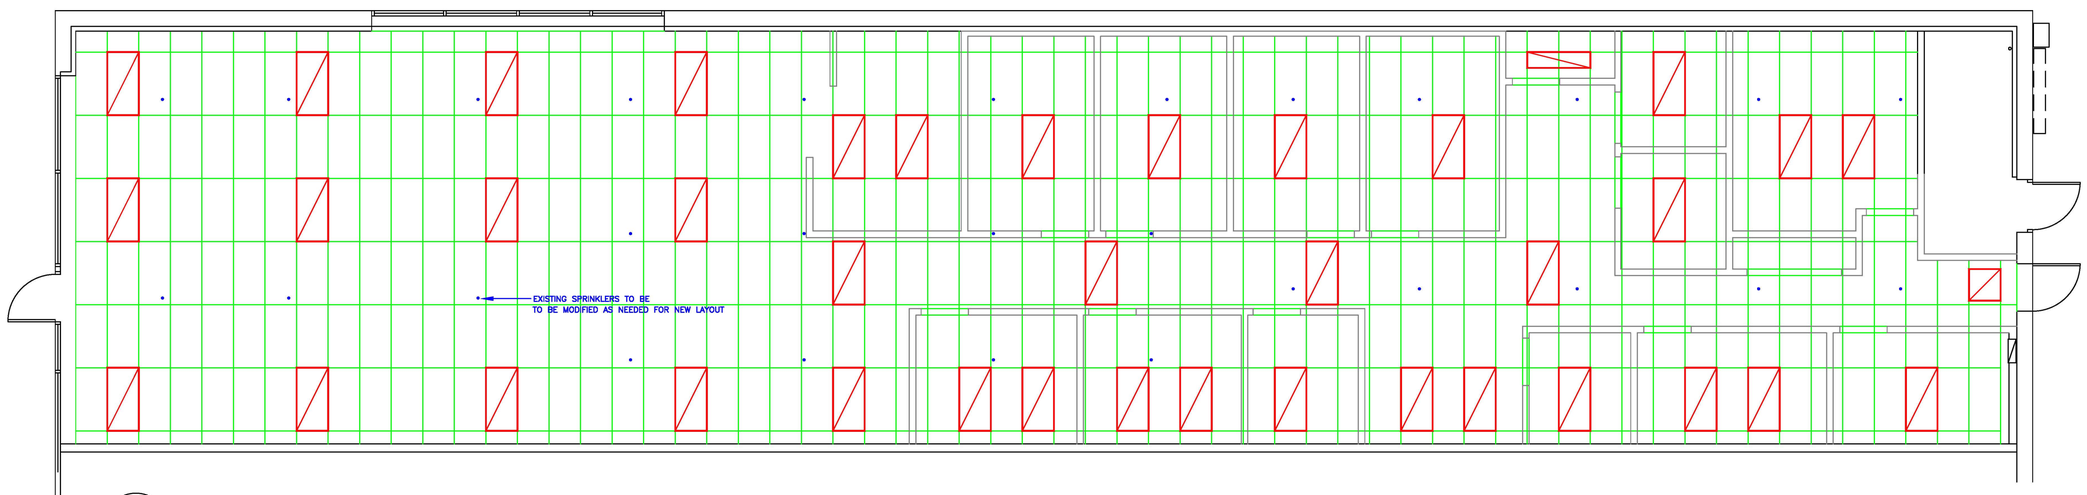

REFLECTED CEILING PLAN SCALE: 3/16"=1'-0"

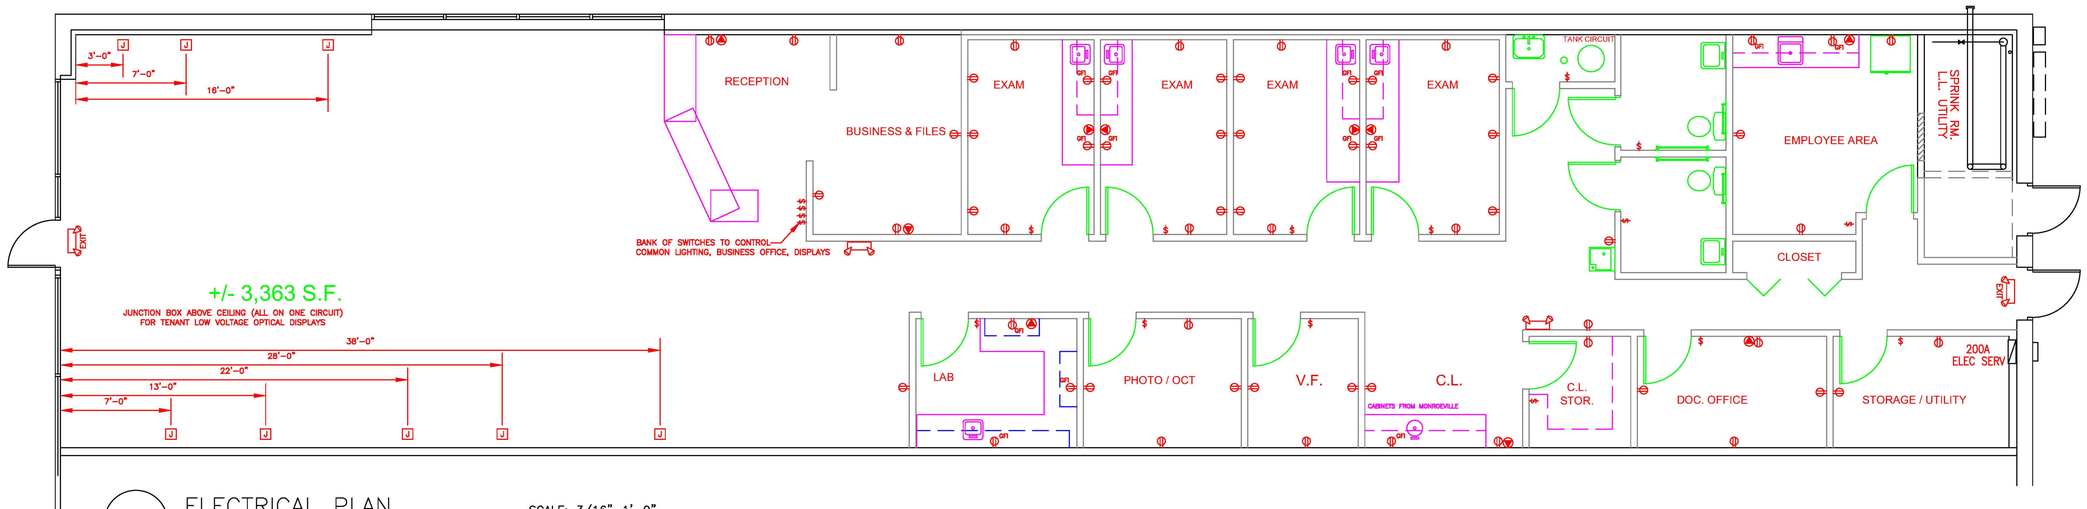

ELECTRICAL PLAN SCALE: 3/16"=1'-0"

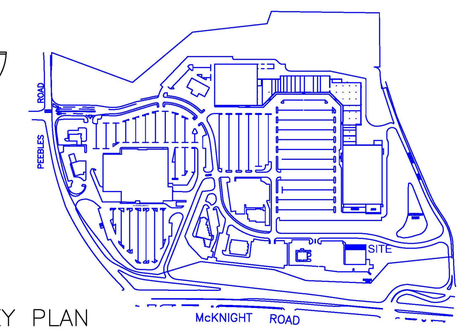

KEY PLAN