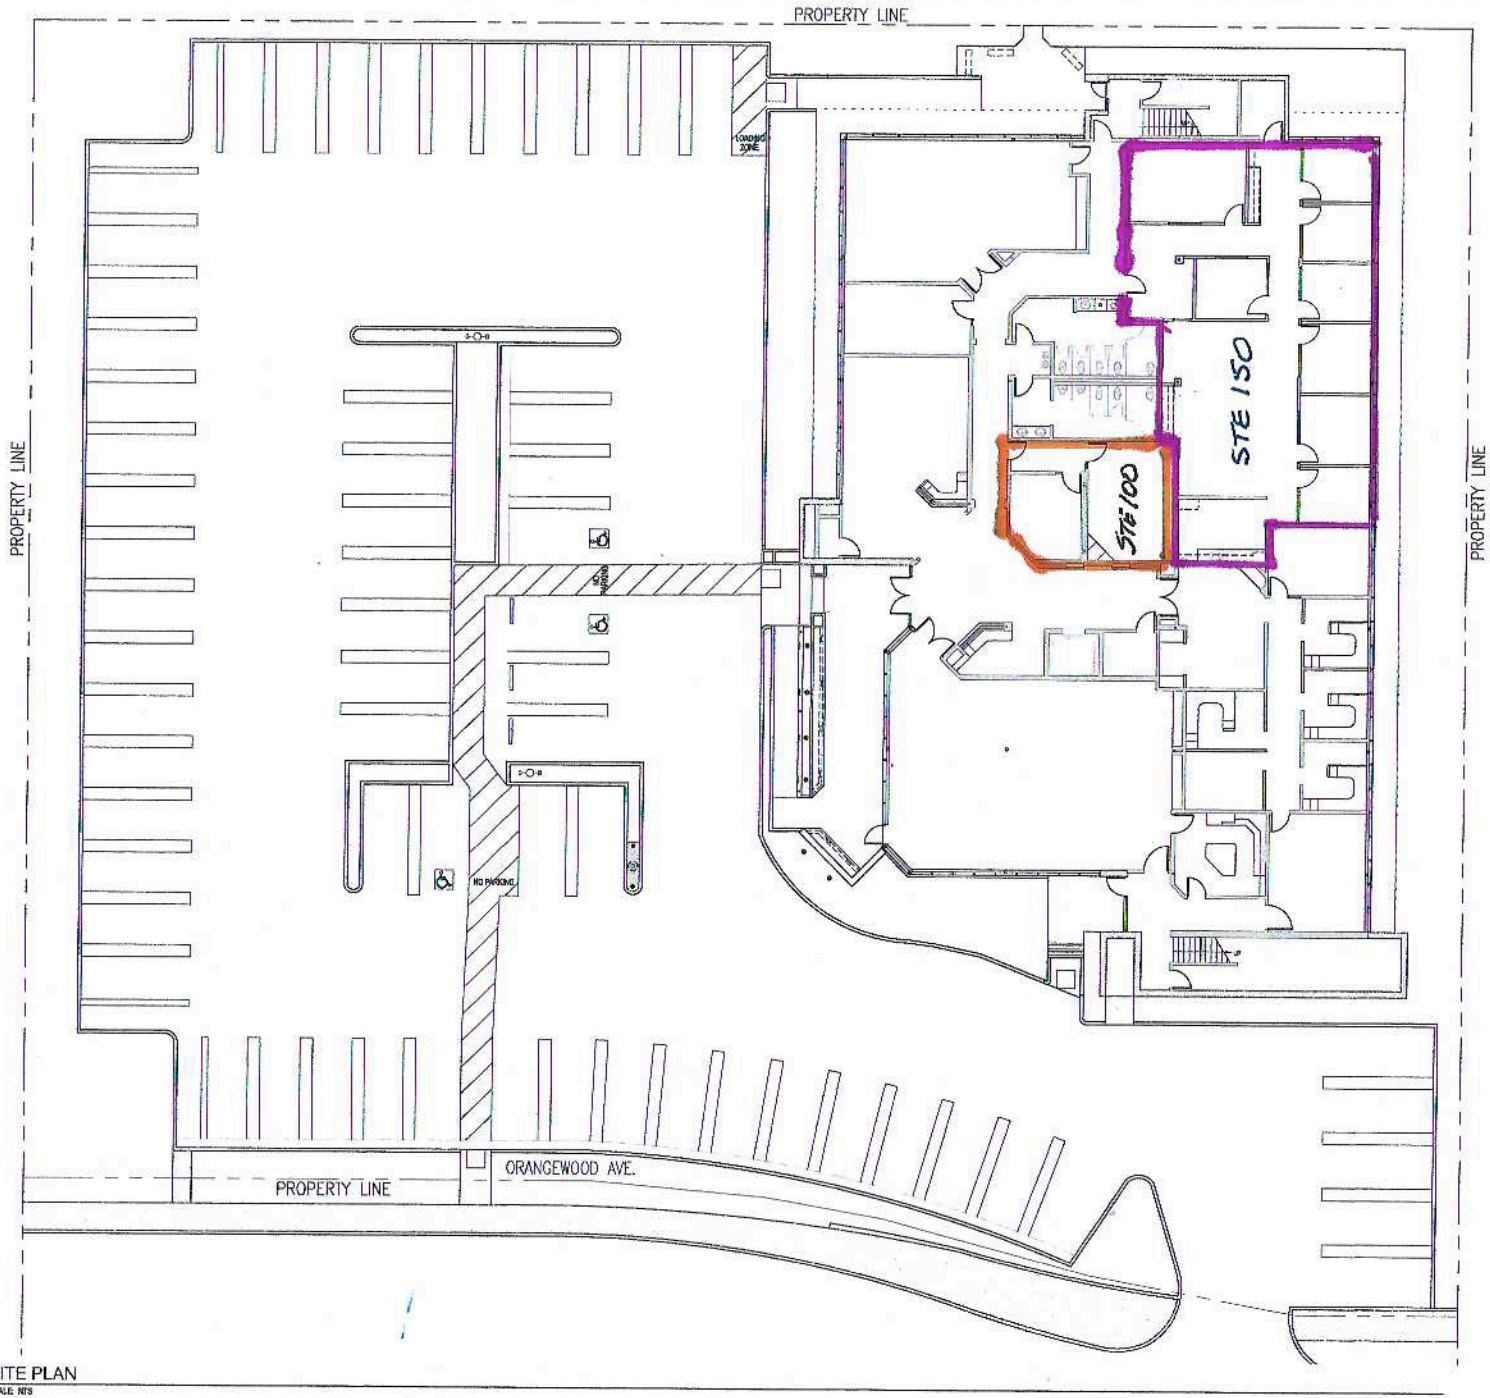

1 SITE PLAN
SCALE: NTS

pid
PACIFIC INTERIOR DESIGN
A Division of PDI, Inc.
8171 E Kaiser Boulevard
Anaheim Hills, CA 92808
714.685.7733
pacdesign.com

PROJECT
SUITE DESIGNATION PLANS
1601 ORANGEWOOD AVE.,
ANAHEIM, CA 92805

OWNER:
Atlantic East Property Management, LLC
1601 Orangewood Ave.,
Anaheim, CA 92805
714.245.3500

REVISIONS:

© 2021 PID

EXISTING
SITE PLAN

DRAWING INFORMATION:
Scale: N/A
Project No.: 3316
Date: 04/15/24
Drawn by: AS

SHEET:
GN3.0