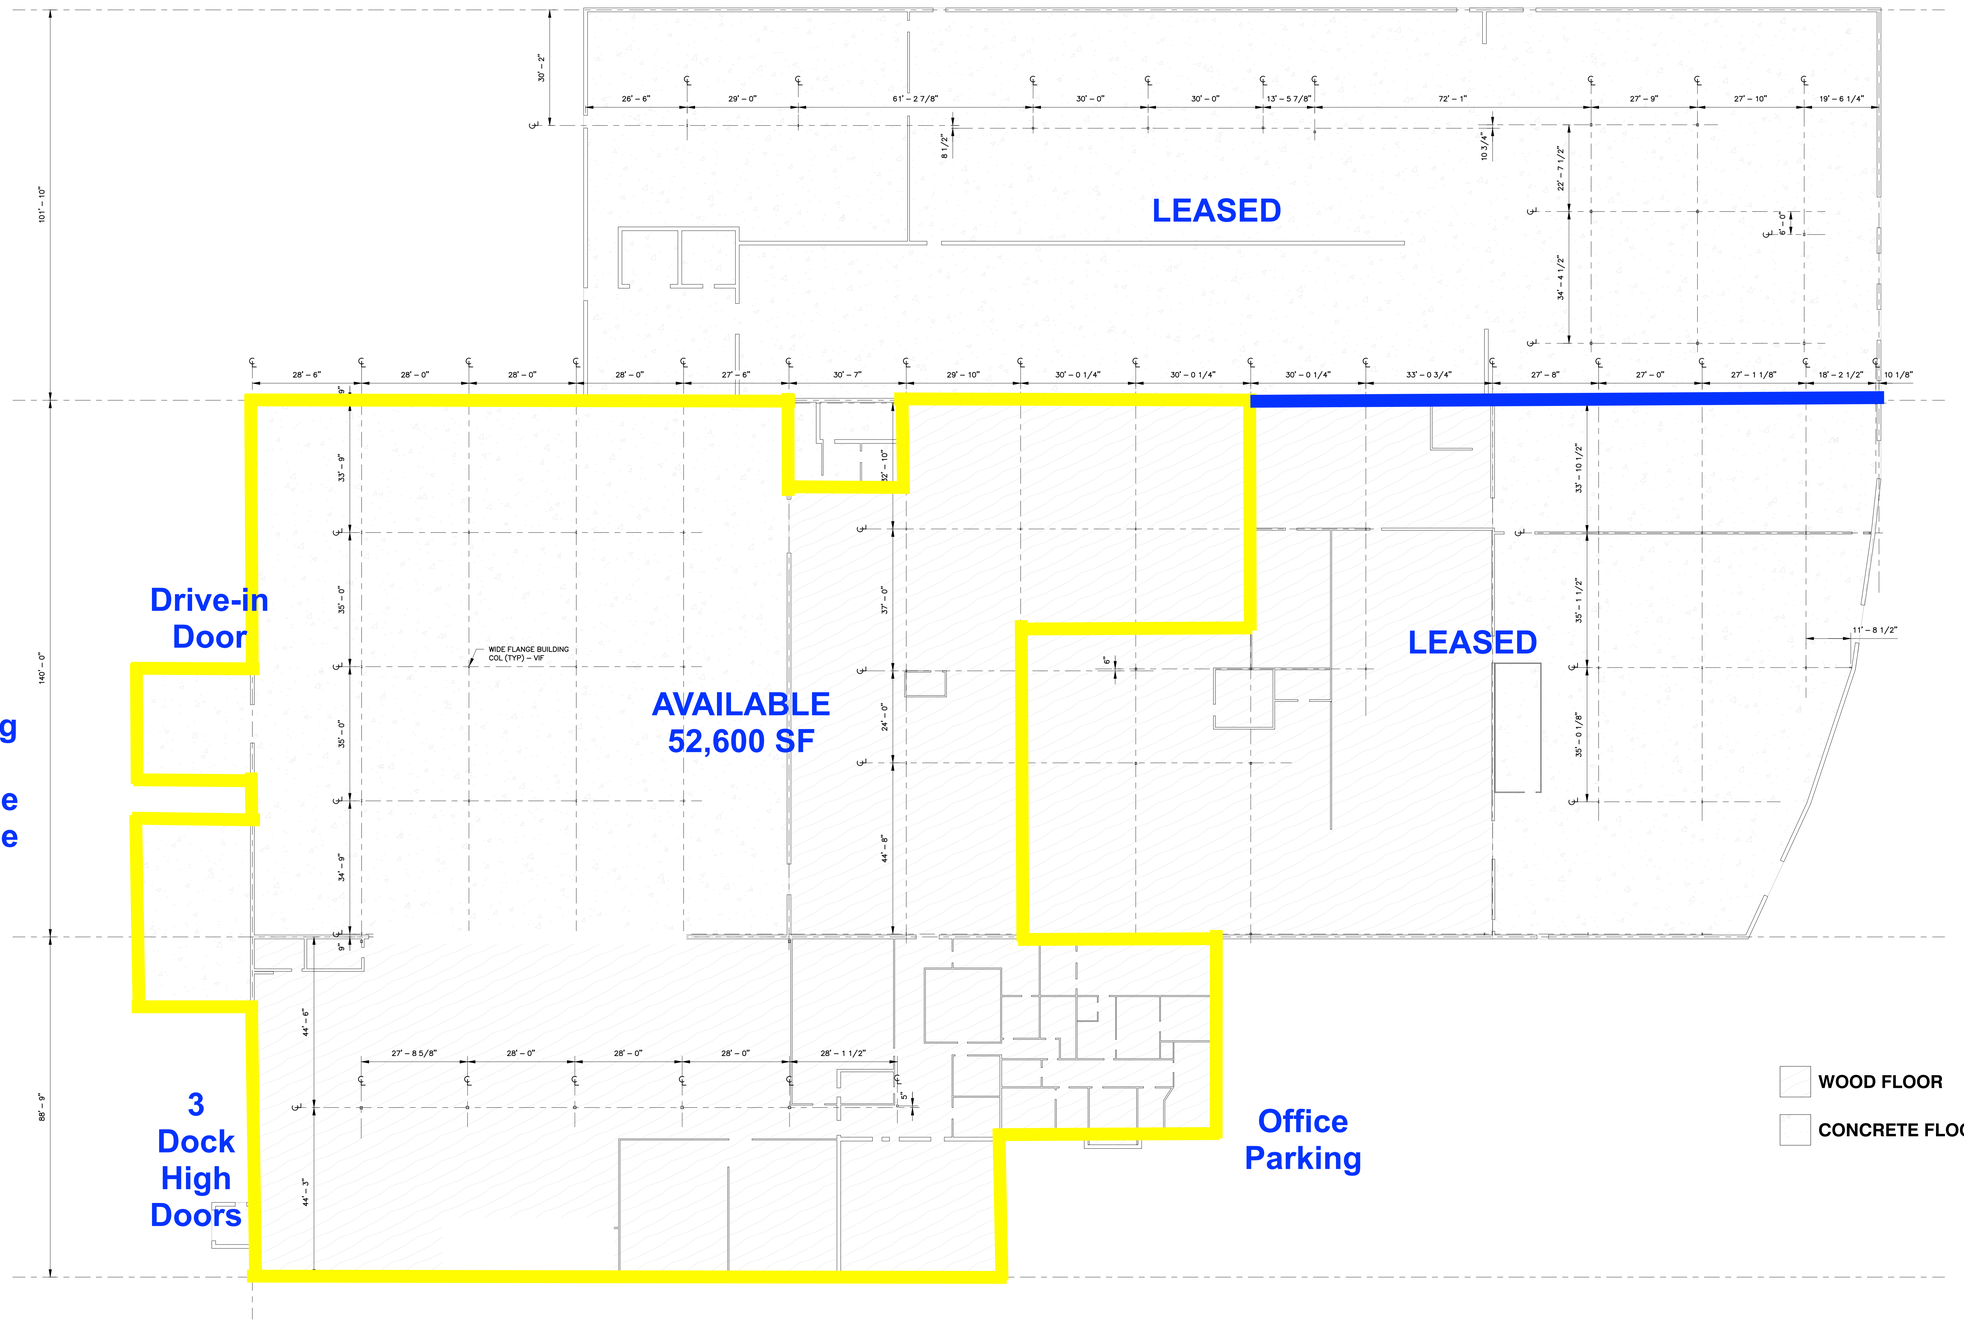

1 S102 FLOOR PLAN (STRUCTURAL COLUMNS)
1/16" = 1'-0"

FOR INFORMATION ONLY

REVISION RECORD

NO.	DATE	DESCRIPTION

ENGINEERING, SURVEYING AND LANDSCAPE ARCHITECTURE IN THE STATE OF NORTH CAROLINA WILL BE PROVIDED BY CEC SURVEYING AND LANDSCAPE ARCHITECTS OF NC, PLLC
ENGINEERING, SURVEYING AND LANDSCAPE ARCHITECTURE IN THE STATE OF TENNESSEE WILL BE PROVIDED BY CEC SURVEYING, PLLC AND/OR CEC ARCHITECTS, PLLC AND/OR CEC LANDSCAPE ARCHITECTS, LLC.

2704 Cherokee Farm Way
Suite 101
Knoxville, TN 37920
Ph: 865.977.9997
www.cecinc.com

Civil & Environmental Consultants, Inc.

FORSITE DEVELOPMENT, INC.
NORTH BUILDING SITE DEVELOPMENT
DUE DILIGENCE
900 12TH STREET DRIVE NW
HICKORY, NC 28601

NORTHERN BUILDING STRUCTURAL COLUMN LAYOUT

DATE:	JULY 2025
DRAWN BY:	SCM
DWG SCALE:	1/16" = 1'-0"
CHECKED BY:	RTJ
PROJECT NO:	352-501
APPROVED BY:	RTJ

DRAWING NO.: S102

SHEET 3 OF 3