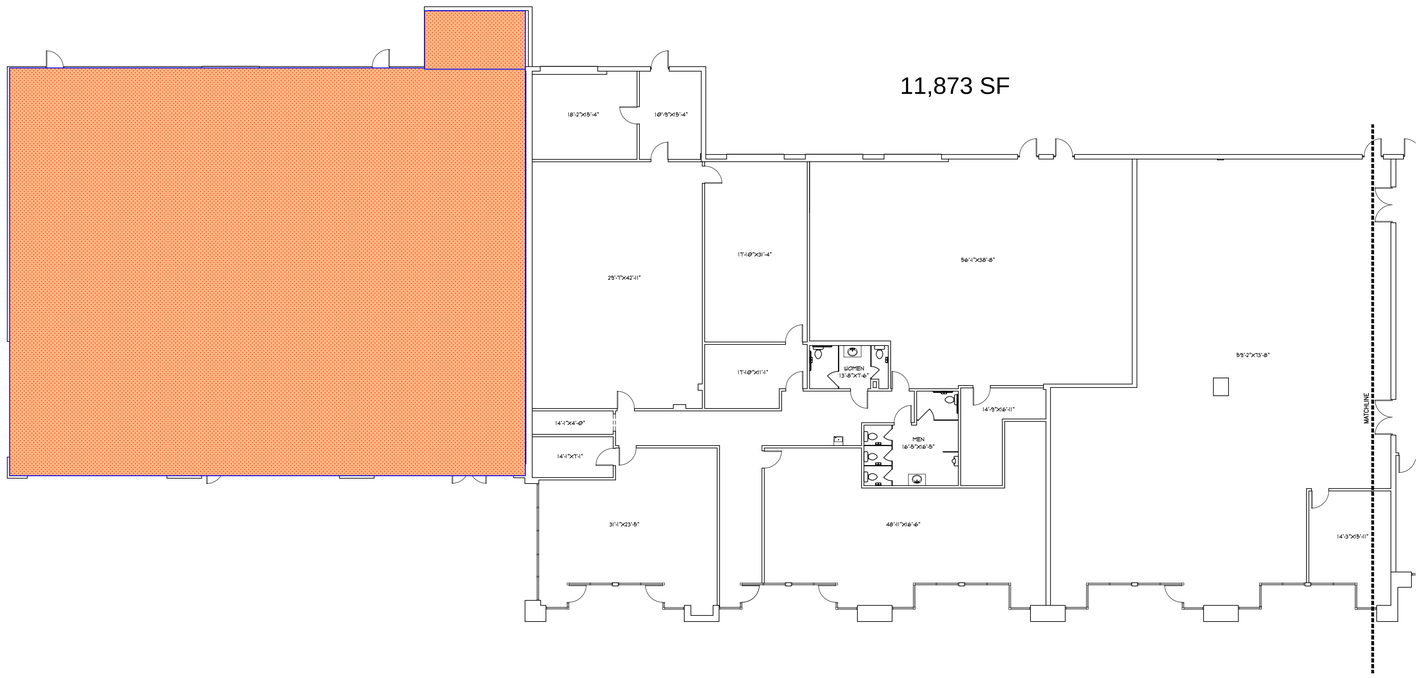

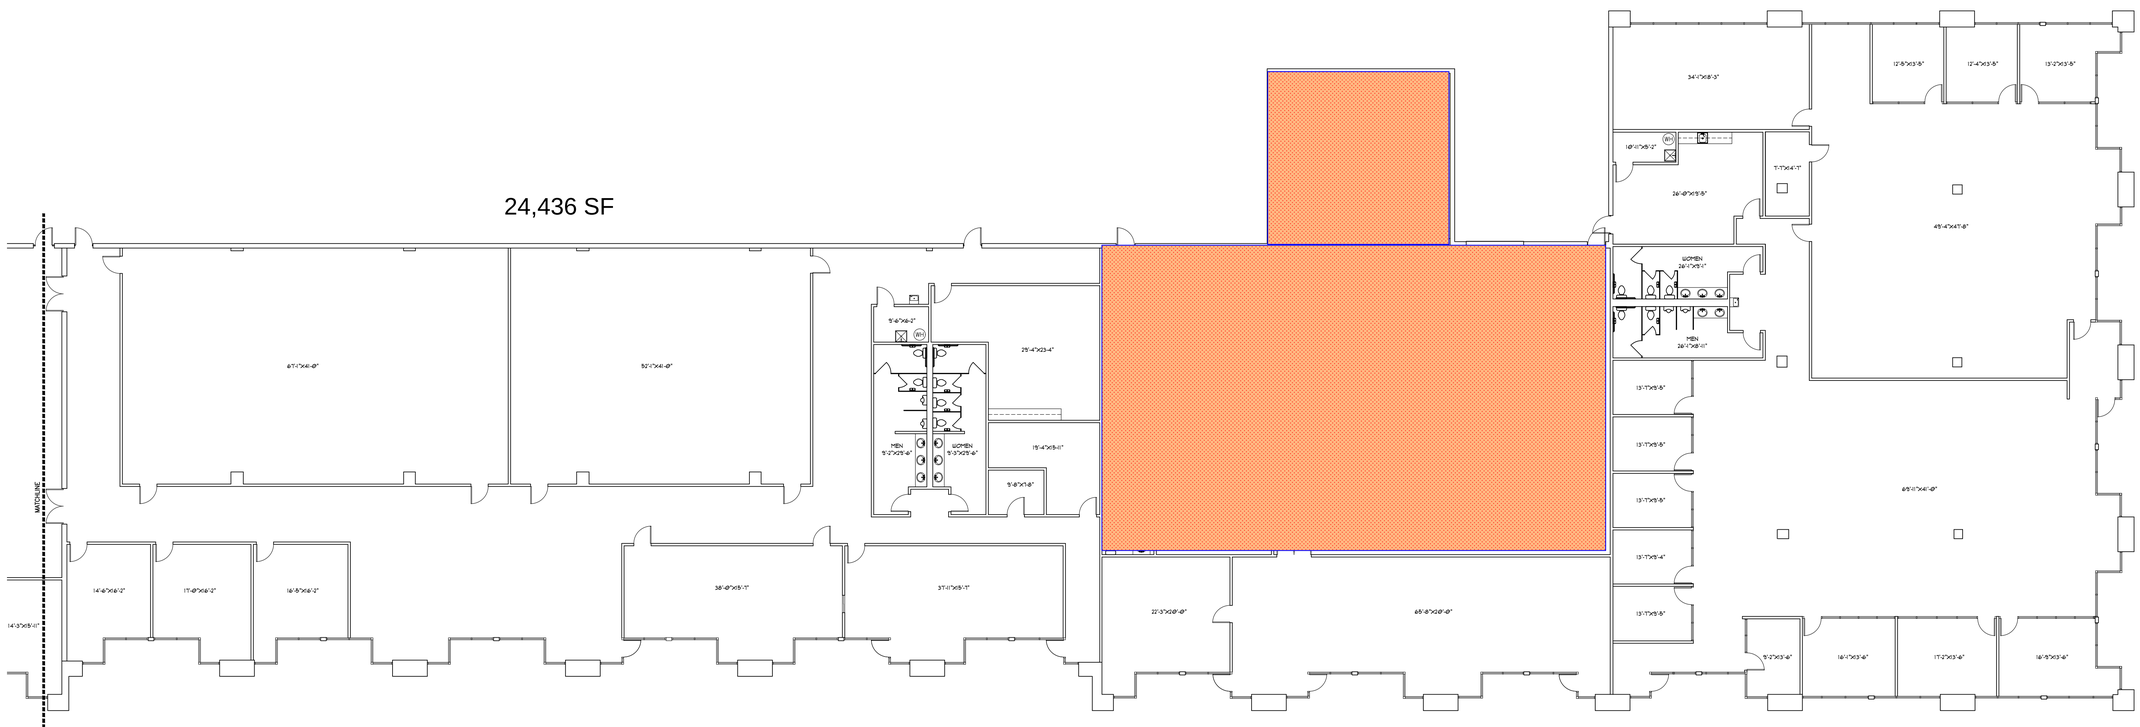

1 FLOOR PLAN
SCALE: 3/32" = 1'-0"

GILL BUILDING
1940 E. BROOKS ROAD
MEMPHIS, TENNESSEE

COREY MORGAN
INTERIOR DESIGNER
8828 RIVER RISE
CORDOVA, TN 38016
901-351-0330
CoreyKMorgan@gmail.com

REVISIONS:	
1	
2	
3	
4	
5	
6	
PROJECT #	92208
DATE:	9/23/22
DRAWN BY:	CKM

BD-1