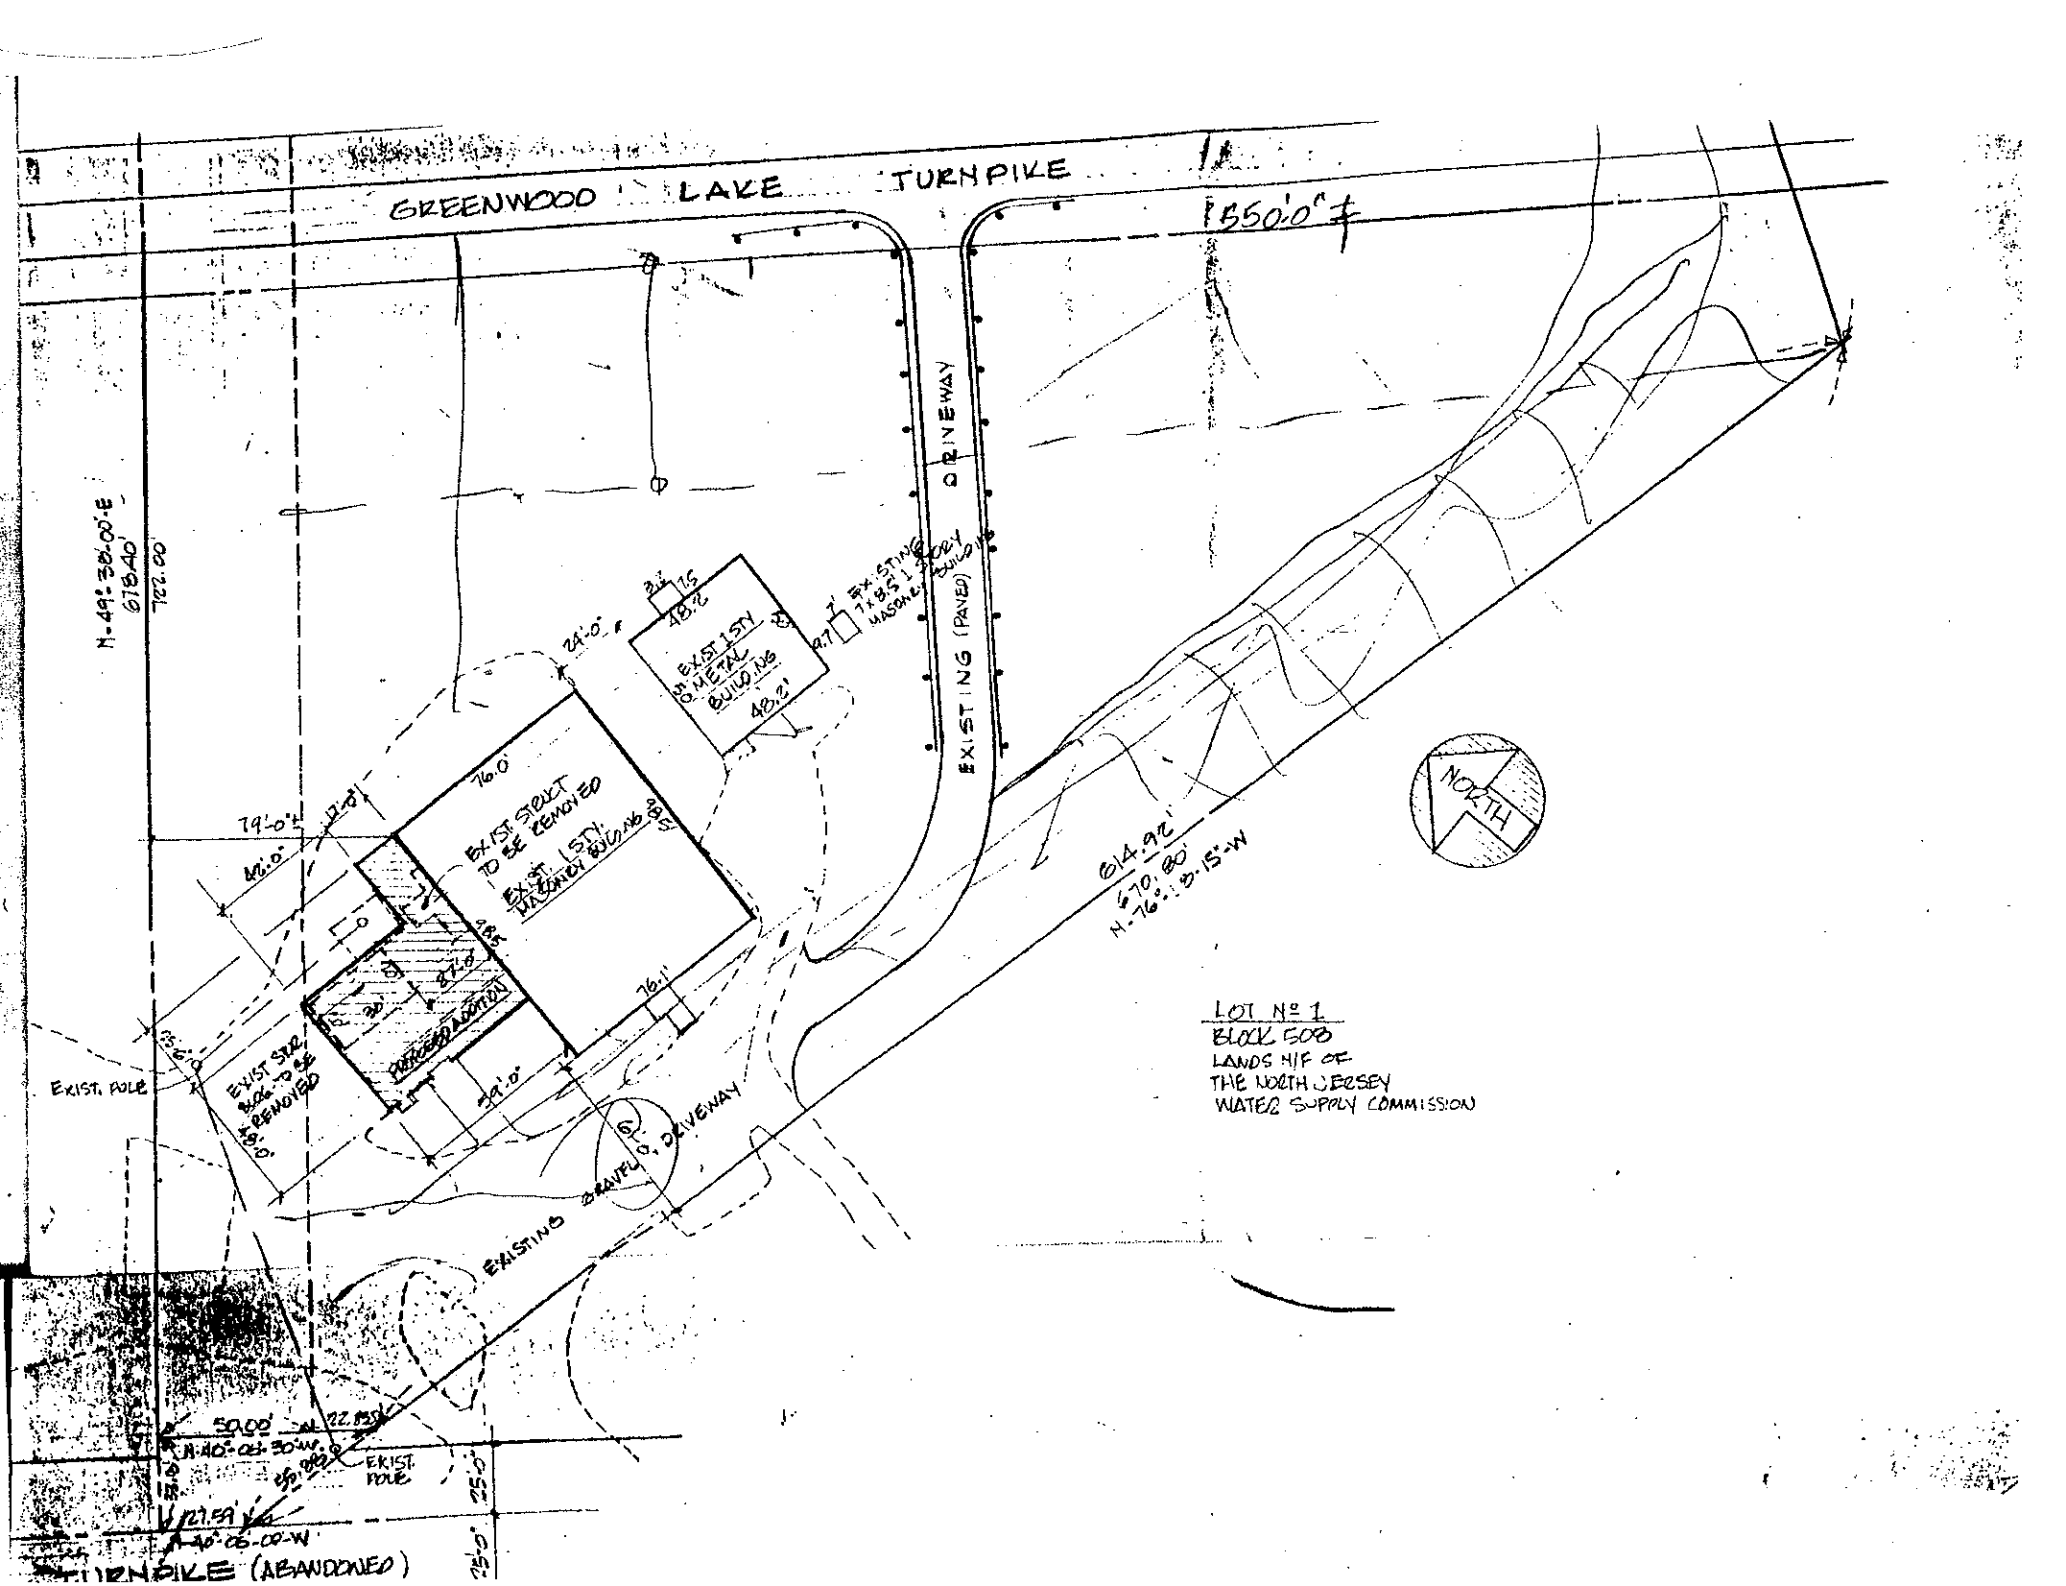
GREENWOOD LAKE TURNPIKE
1550'0" ±
DRIVEWAY
EXISTING (PAVED)
EXISTING 7x8.5 1 STORY MASONRY BUILDING
EXIST 1 STY METAL BUILDING
48.2'
EXIST STRUCT TO BE REMOVED
EXIST 1 STY MASONRY BUILDING
76.0'
79'-0"±
42'-0"
24'-0"
76.1'
59'-0"
PROPOSED ADDITION
EXIST SRR BLDG TO BE REMOVED
EXIST. POLE
EXISTING GRAVEL DRIVEWAY
614.92'
670.80'
N-76°-18'-15"-W
NORTH
LOT Nº 1
BLOCK 508
LANDS N/F OF
THE NORTH JERSEY
WATER SUPPLY COMMISSION
N-49°-38'-00"-E
678.40'
722.00'
50.00'
N-40°-06'-30"-W
EXIST. POLE
27.59'
N-40°-06'-00"-W
TURNPIKE (ABANDONED)
25'-0"