MIDAS CROSSING RETAIL LOT 7

CONSTRUCTION PLANS

4952 WEST 12600 SOUTH
HERRIMAN, UTAH 84096

LOCATED IN THE SOUTHEAST $\frac{1}{4}$ OF SECTION 25, T3S, R2W SLB&M

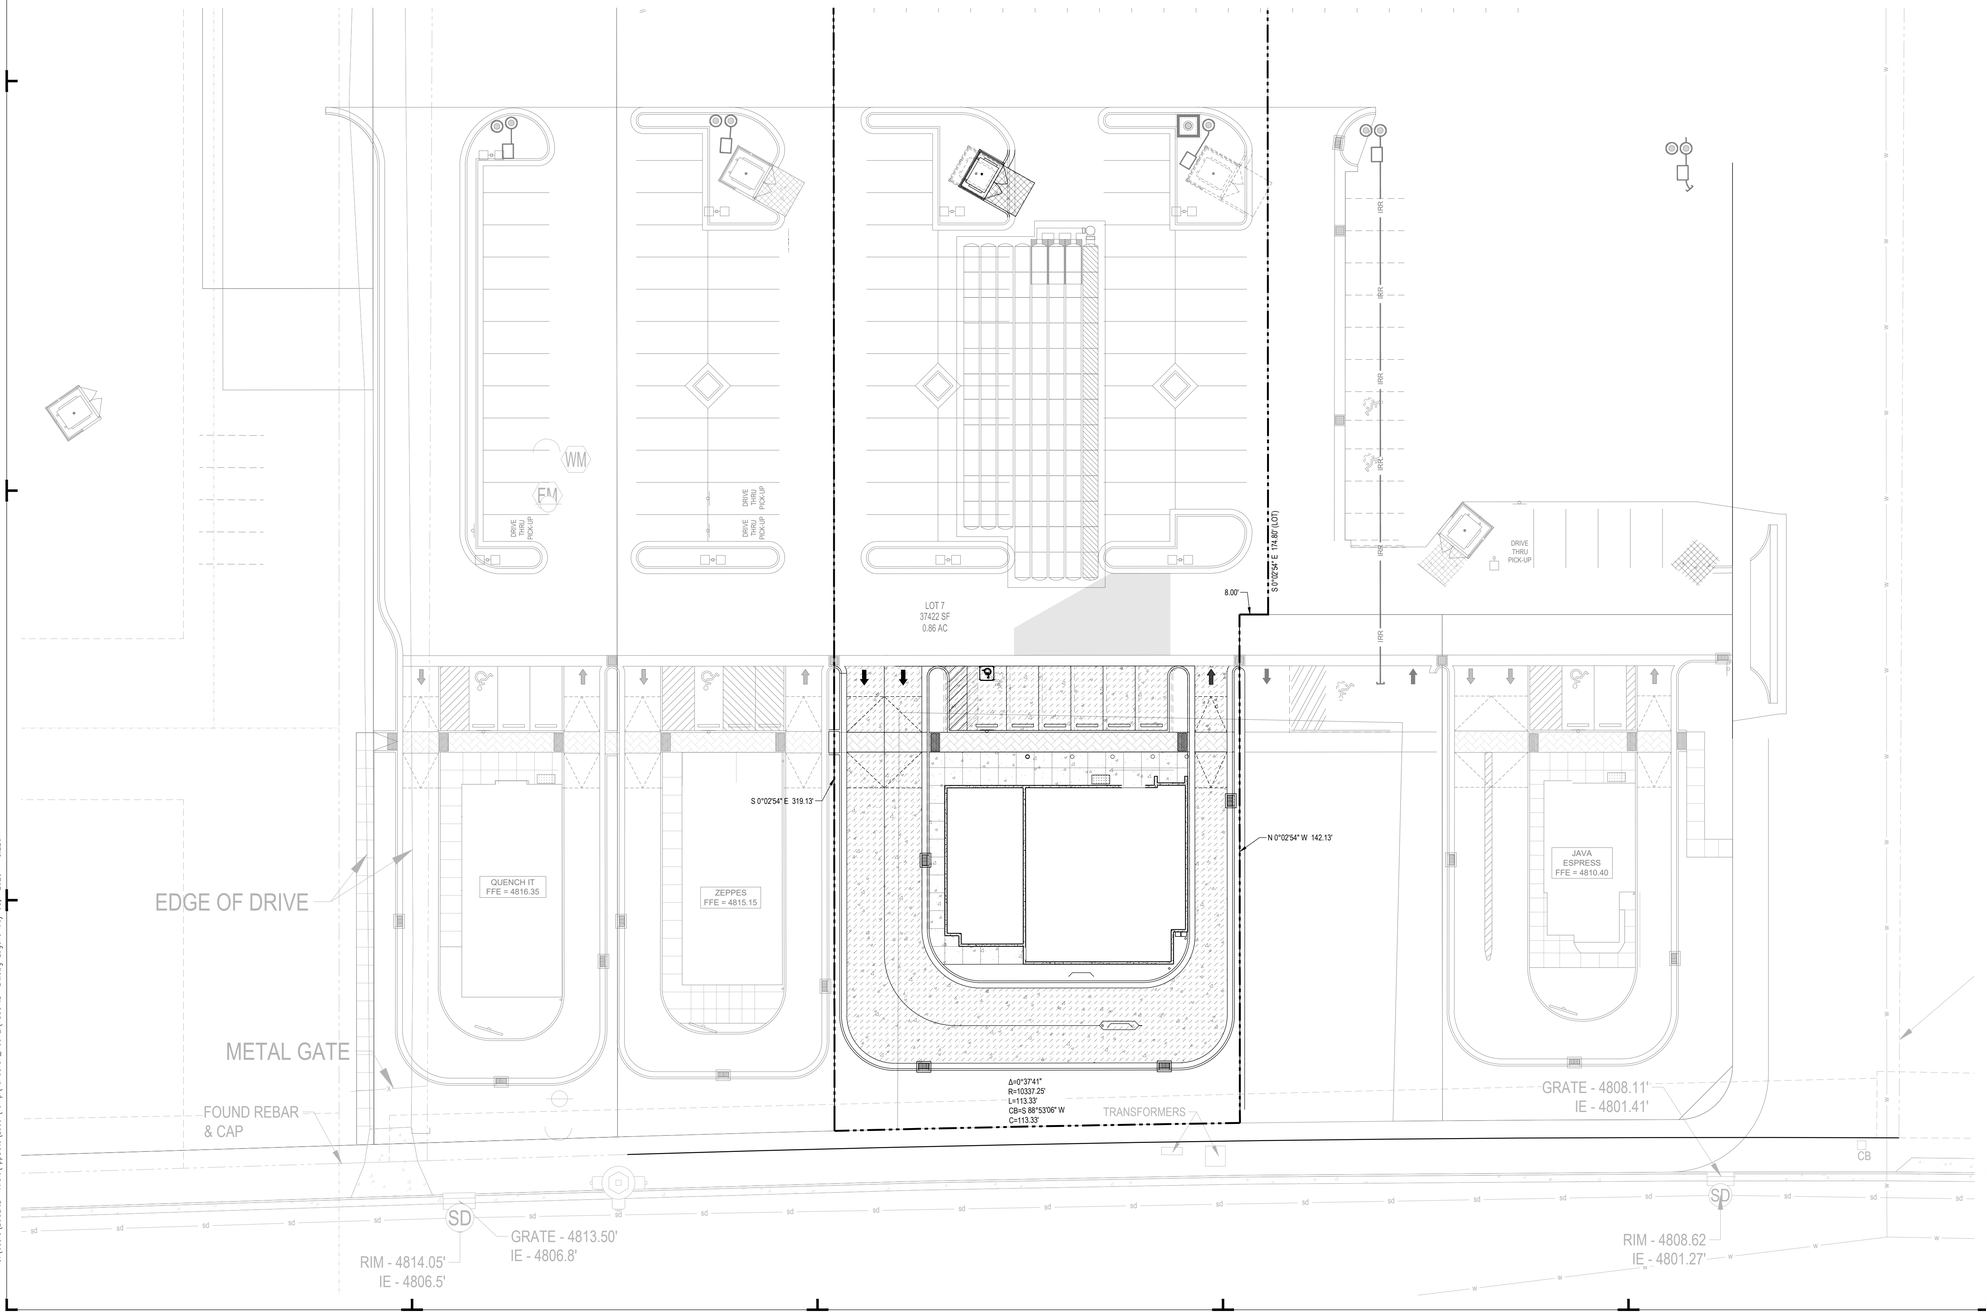

NORTH

SCALE: 1" = 20'

0 10' 20' 40' 60'

VICINITY MAP
N.T.S.

DRAWING INDEX

SHEET	DESCRIPTION
C0.00	CIVIL COVER SHEET
C0.01	GENERAL NOTES, LEGEND AND ABBREVIATIONS
C0.10	DEMOLITION PLAN
C1.01	CIVIL SITE PLAN
C2.01	GRADING & DRAINAGE PLAN
C2.10	EROSION & SEDIMENT CONTROL PLAN
C4.01	SITE UTILITY PLAN
C5.01	MISCELLANEOUS CIVIL DETAILS
C5.02	TOWN UTILITY DETAILS
C5.03	MISCELLANEOUS DETAILS

ALL WORK AND MATERIALS FOR WATER MUST CONFORM TO HERRIMAN CITY STANDARDS AND SPECIFICATIONS

ALL WORK AND MATERIALS FOR SEWER MUST CONFORM TO SOUTH VALLEY SEWER STANDARDS AND SPECIFICATIONS

ALL WORK AND MATERIALS MUST CONFORM TO HERRIMAN CITY STANDARDS AND SPECIFICATIONS

DEVELOPER & OWNER
OWNER: HERRIMAN 73 PARTNERS LLC
CONTACT: LARRY MYLER
10771 S RIPPLING BAY
SOUTH JORDAN, UT 84009
PHONE: CONTACT PHONE

Herriman City, Utah
HERRIMAN CITY
Approved
Subject to requirements of the current Herriman City Standards
Date 5/17/2023
By JMP
Engineering Department

McNEIL ENGINEERING™
Economic and Sustainable Designs, Professionals You Know and Trust
8610 South Sandy Parkway, Suite 200 Sandy, Utah 84070 801.255.7700 mcneilengineering.com
Civil Engineering • Consulting & Landscape Architecture
Structural Engineering • Land Surveying & HDS

C:\Users\EUGENE~1.MCN\AppData\Local\Temp\AcPublish_10972\18381.1. P.N.dwg Eugene May 08, 2023 - 8:22am