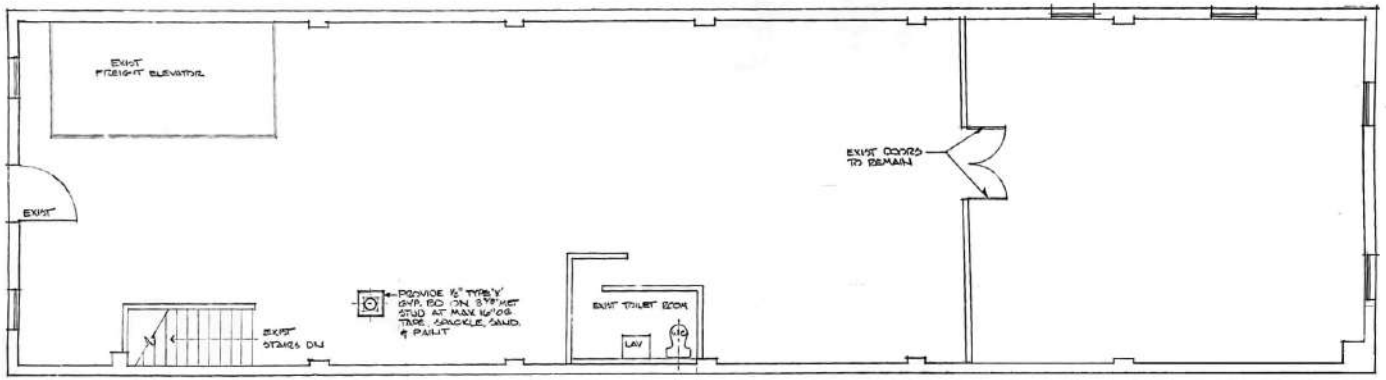

SECOND FLOOR PLAN
SCALE: 3/16" = 1'-0"

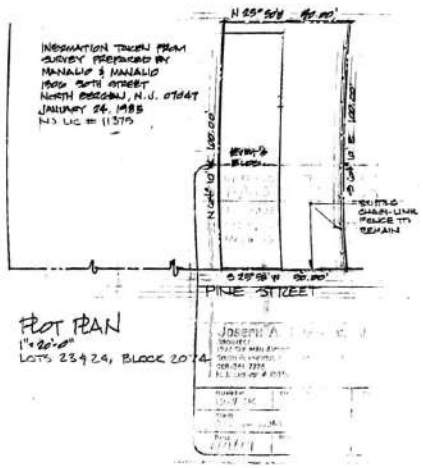

PLOT PLAN
1" = 20'-0"
LOTS 23 & 24, BLOCK 207.4

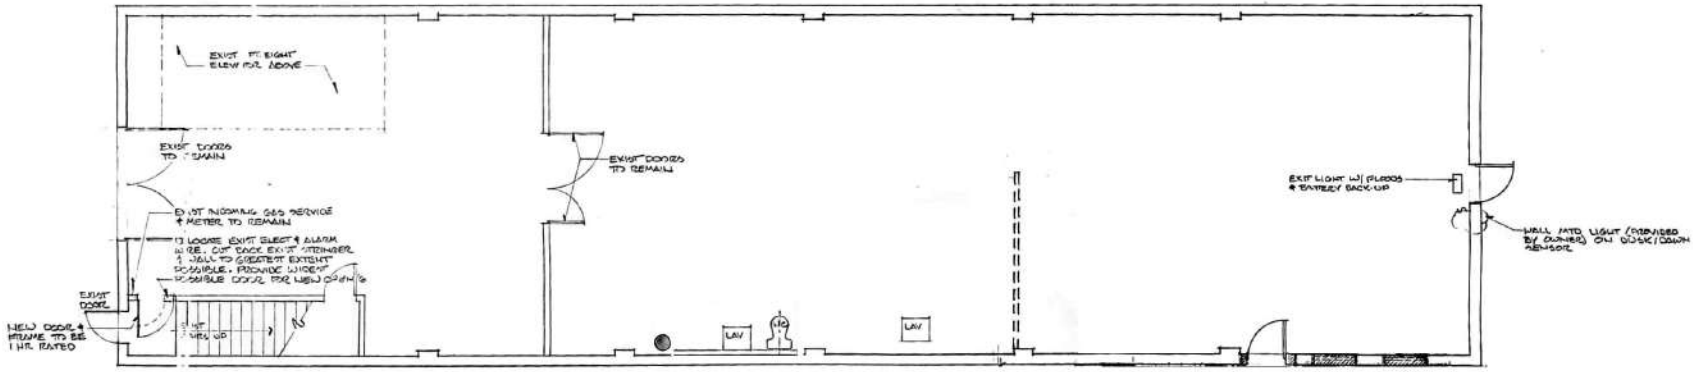

FIRST FLOOR PLAN
SCALE: 1/4" = 1'-0"

NY/NJ ACADEMY OF CERAMIC ART
279 PINE STREET
JERSEY CITY, NJ 07306
FRANK BOSCO

JOSEPH A. KRAWIEC, AIA
ARCHITECT
1092 SPRING AVENUE
SOUTH PLAINFIELD, NEW JERSEY, 07080
908-561-7726
N.J. LIC. NO. # 10539

Drawn by: BWJ SK	Checked by:	Sheet #
Scale: AS SHOWN		A-1
Date: 6/21/99	Revisions:	