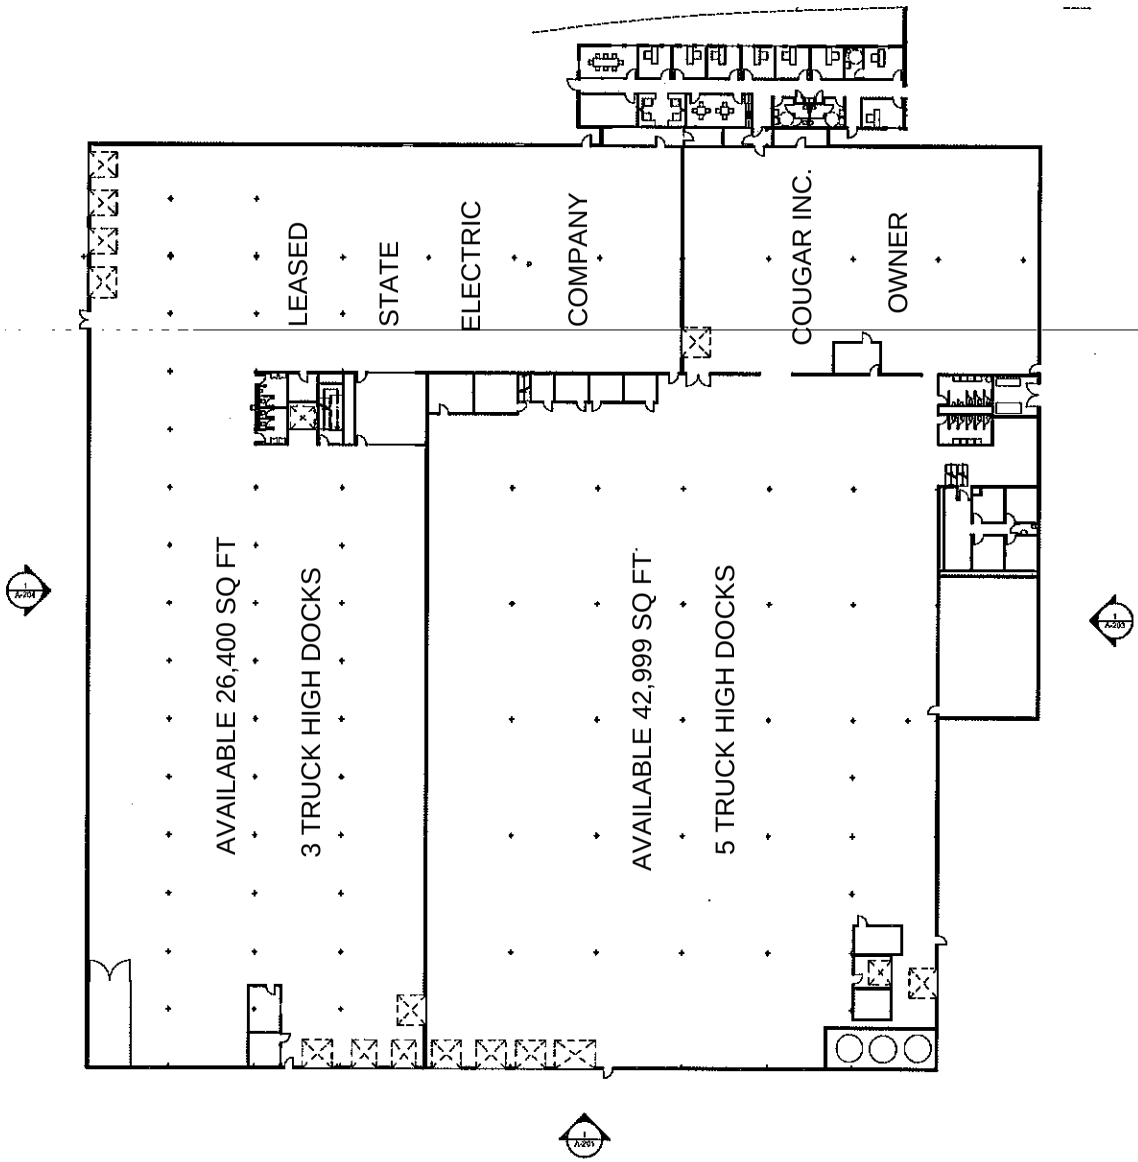

1 OVERALL 1st FLOOR
SCALE: 1" = 20'

PRELIMINARY DWGS - NOT FOR CONSTRUCTION

JBA
JENNIFER BENSON ARCHITECTURE, PLLC
735 MATTHEWS TOWNSHIP PKWY
MATTHEWS, NC 28105
980-245-6447
980-225-0449 FAX
www.jbensonarch.com

Cougar Inc. Offices
2349 Plastics Rd.
Gastonia, NC 28055

Δ	Date:	Revision:

THE DRAWINGS AND PLANS SET FORTH ON THIS SHEET AS BETWEEN BLUE SERVICE AREA AND TRAUL REMAIN THE PROPERTY OF JENNIFER BENSON ARCHITECTURE. USE OF THESE DRAWINGS IS LIMITED TO A SPECIFIED PROJECT FOR THE PERSON NAMED HEREIN AND FOR THE EXPRESSION OF ONE BUILDING. ANY USE OF REUSE OF SAID DRAWINGS IS STRICTLY PROHIBITED WITHOUT PERMISSION FROM JENNIFER BENSON ARCHITECTURE.

DATE: 7/13/2017	DRAWN BY: JAB
SCALE:	PROJECT NO: 17.450
CHECKED BY: JENNIFER BENSON	

SHEET TITLE: OVERALL FIRST FLOOR PLAN

SHEET NUMBER:

A-103