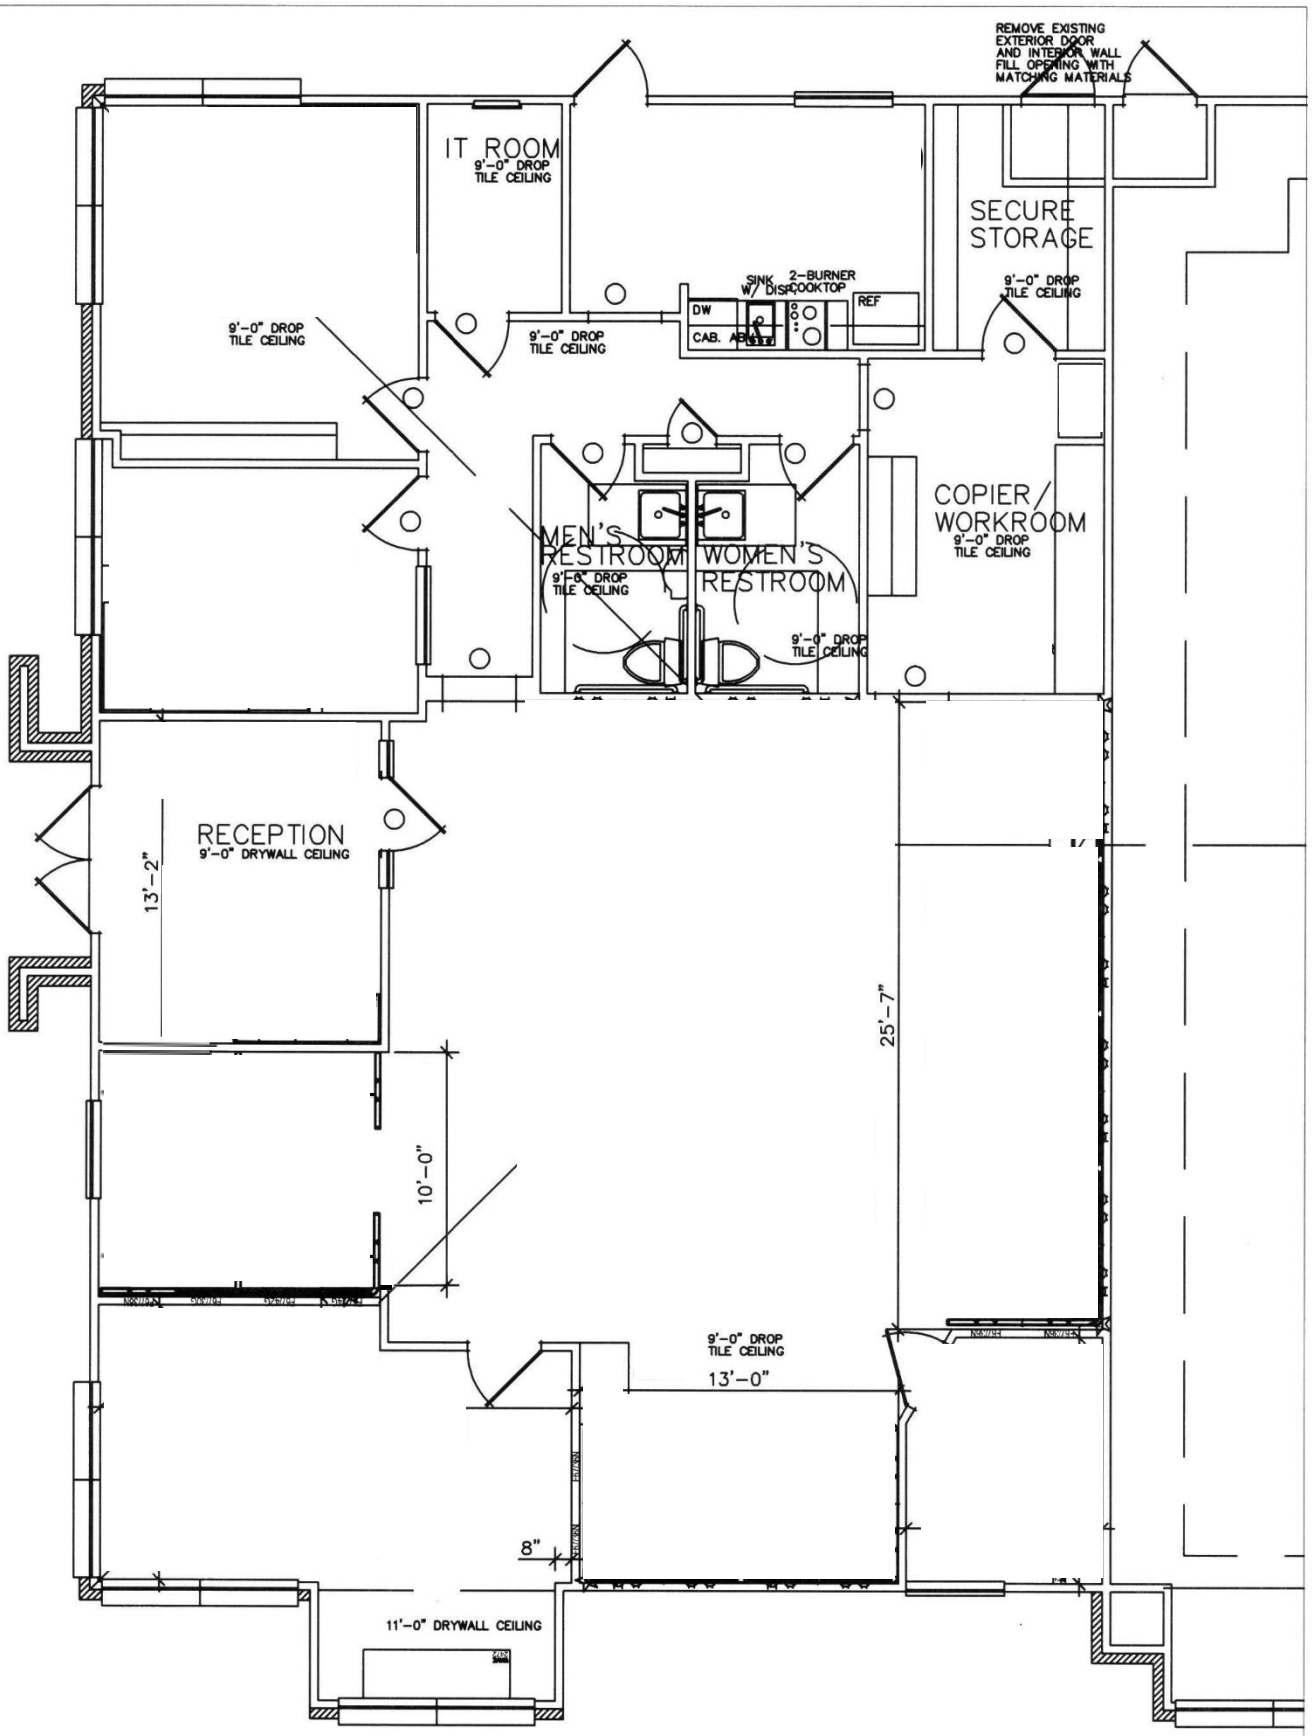

FLOOR PLAN SCALE 1/4"=1'0"