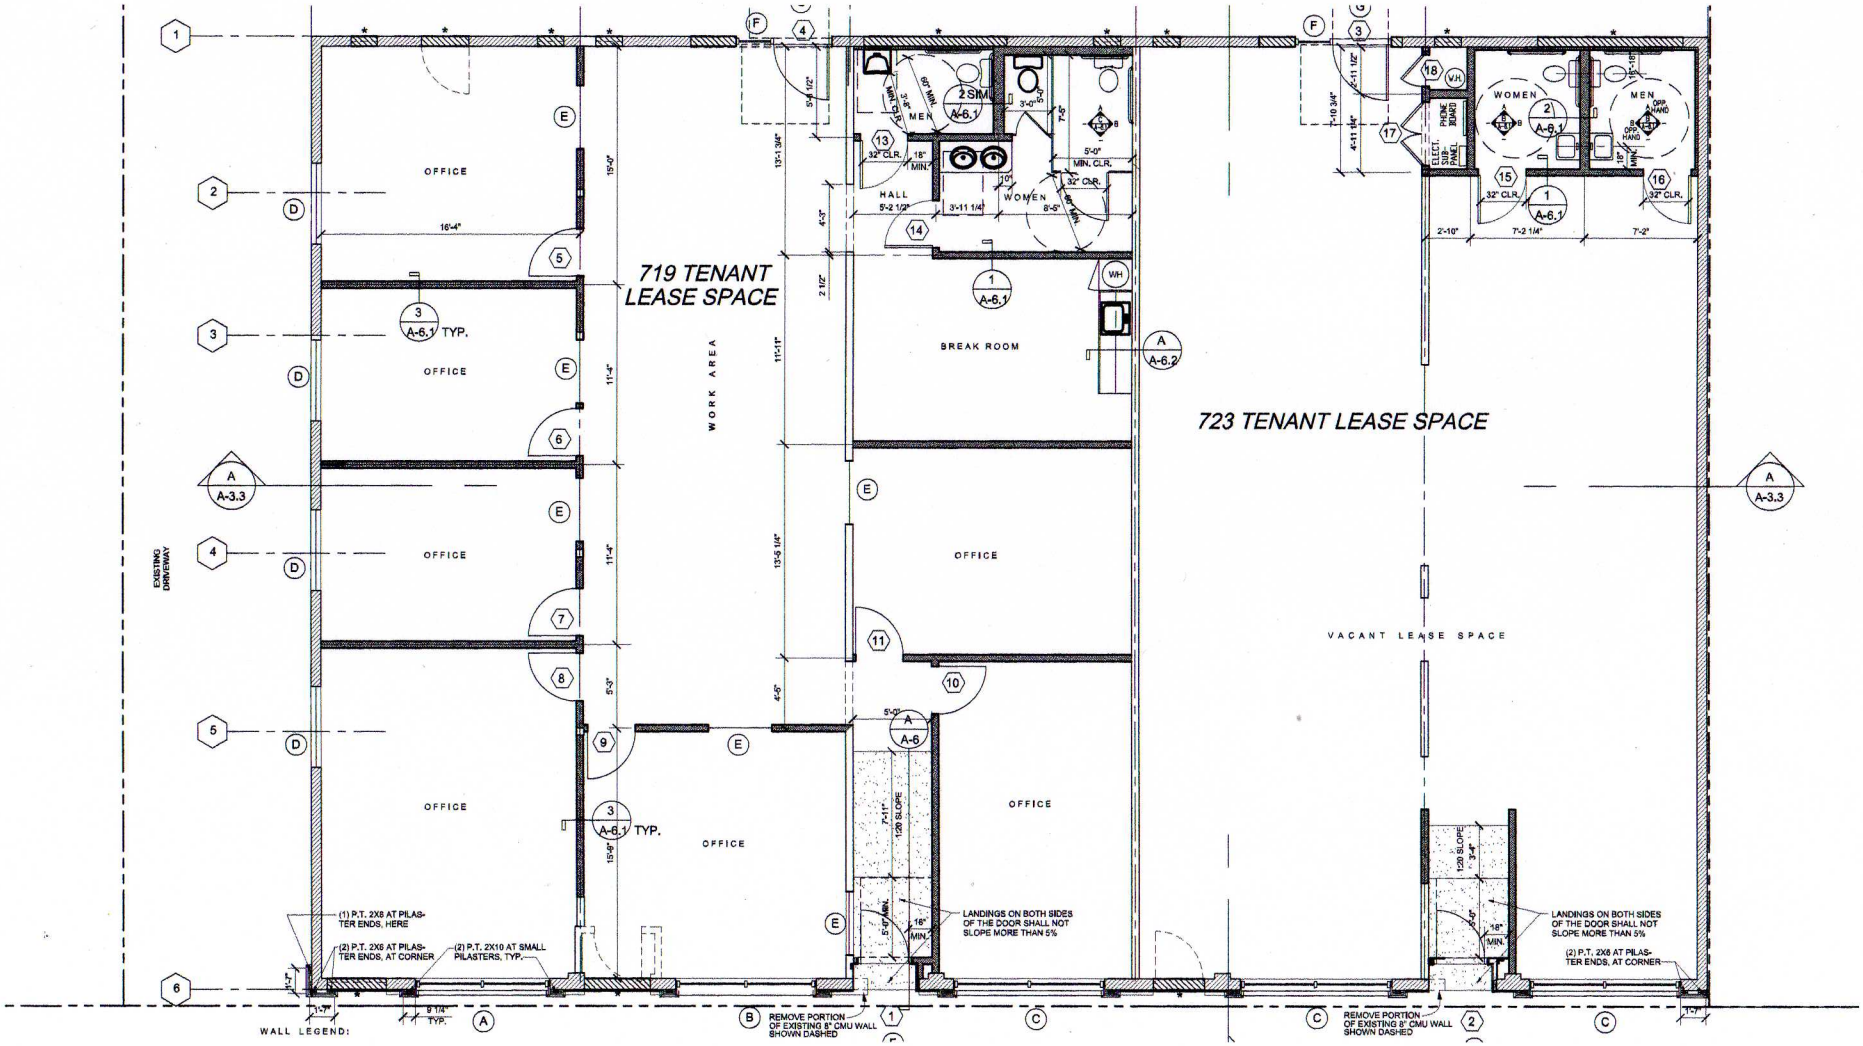
719 TENANT LEASE SPACE
723 TENANT LEASE SPACE
OFFICE
WORK AREA
BREAK ROOM
HALL
MEN
WOMEN
VACANT LEASE SPACE
EXISTING DRIVEWAY
(1) P.T. 2X8 AT PILASTER ENDS, HERE
(2) P.T. 2X8 AT PILASTER ENDS, AT CORNER
(2) P.T. 2X10 AT SMALL PILASTERS, TYP.
LANDINGS ON BOTH SIDES OF THE DOOR SHALL NOT SLOPE MORE THAN 5%
REMOVE PORTION OF EXISTING 8" CMU WALL SHOWN DASHED
WALL LEGEND: