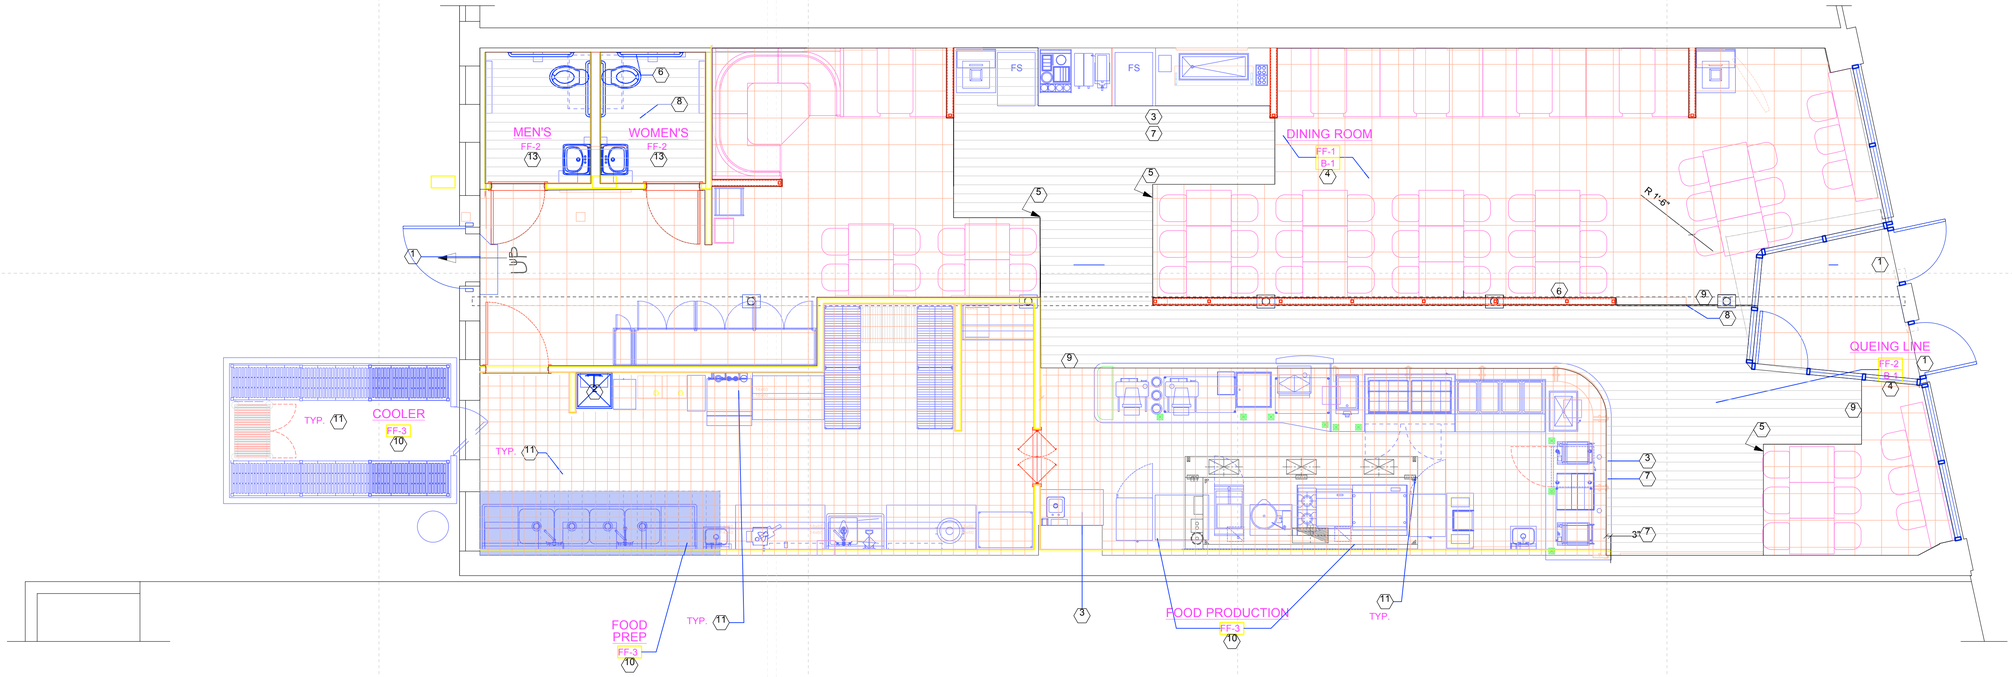

FLOOR FINISH PLAN

SCALE: 1/4" = 1'-0"

GENERAL FLOOR FINISH NOTES

1. REFER TO PLUMBING PLANS FOR FLOOR DRAIN, FLOOR SINK, HUB DRAIN & CLEANOUT LOCATIONS. COORDINATE TILE INSTALLATION AROUND THESE ITEMS AND w/PLUMBING CONTRACTOR TO ACHIEVE A CLEAN, FLUSH INSTALLATION.
2. BASE NOT REQUIRED @ CONCEALED AREAS AND @ STOREFRONTS EXTENDING TO FLOOR.
3. REFER ALSO TO INTERIOR ELEVATIONS ON SHEETS A3.0 & A3.1 FOR EXTENT OF BASE & WALL FINISHES.
4. WHEREVER POSSIBLE, ALIGN FLOOR TILE GROUT JOINTS @ DISIMILAR FLOOR TILE TRANSITIONS & w/BASE TILES AS APPLICABLE.
5. PROVIDE POSITIVE SLOPE TO FLOOR DRAINS WHERE POSSIBLE. FIELD COORDINATE w/EXISTING CONDITIONS. COORDINATE SLOPES w/TILE CONTRACTOR TO ACHIEVE CLEAN, SMOOTH TRANSITION.
6. CONCRETE MUST SIT FOR 90 DAYS BEFORE ALTRO CAN BE INSTALLED

SYMBOLS KEY

FLOOR DRAIN

RECTANGULAR FLOOR DRAIN

FUNNEL FLOOR DRAIN

FLOOR SINK

TRENCH DRAIN

FINISH PLAN KEY NOTES

1. NEW DOOR THRESHOLD - COORDINATE TILE INSTALLATION w/EXISTING CONDITIONS. SEE DOOR SCHEDULE.
2. PRE-MANUFACTURED MOP SINK - SEE PLUMBING DRAWINGS.
3. CABINET/COUNTER - SEE MILLWORK SCHEDULE & MILLWORK SHOP DRAWINGS. PROVIDE BASE @ ALL CASEWORK ITEMS AS APPLICABLE (V.I.F.).
4. REFER TO DETAILS FOR DINING BASE DETAIL.
5. START POINT FOR TILE FINISH (FIELD VERIFY).
6. LINE OF KNEEWALL w/CORE DRILLED SUPPORTS.
7. FLOOR FINISH TRANSITION SHALL OCCUR BELOW CASEWORK KNEEWALL. FIELD VERIFY EXACT LOCATION.
8. ALIGN FLOOR FINISH TRANSITION WITH WALL.
9. ALIGN FLOOR FINISH TRANSITION WITH NEAREST FULL TILE. SEE KEY NOTE 5 FOR START POINT OF TILE.
10. REFER TO DETAILS FOR KITCHEN BASE DETAIL.
11. FLOOR DRAIN. SEE PLUMBING DRAWINGS. FOLLOW MANUFACTURER'S WRITTEN INSTRUCTIONS.
12. NOT USED.
13. REFER TO DETAILS FOR RESTROOM BASE DETAIL.

THIS SET SHALL NOT BE NOT FOR CONSTRUCTION

Design Firm

Manley Architecture Group/ MAG
3820 North High Street
Columbus, OH 43214
Ph: (614) 545-1147 Fax: (614) 545-1149

Moe's Southwest Grill

Moe's
Southwest Grill
2040 N. High St.
Columbus, Ohio 43201

Mark	
Issue/Revisio	
Project ID	
CAD F	ill 041013.vwx
Dr	
	04/10/13
	Plot Date
	Drawing Code
	itle

Floor Finishes

Drawing No.

A-4