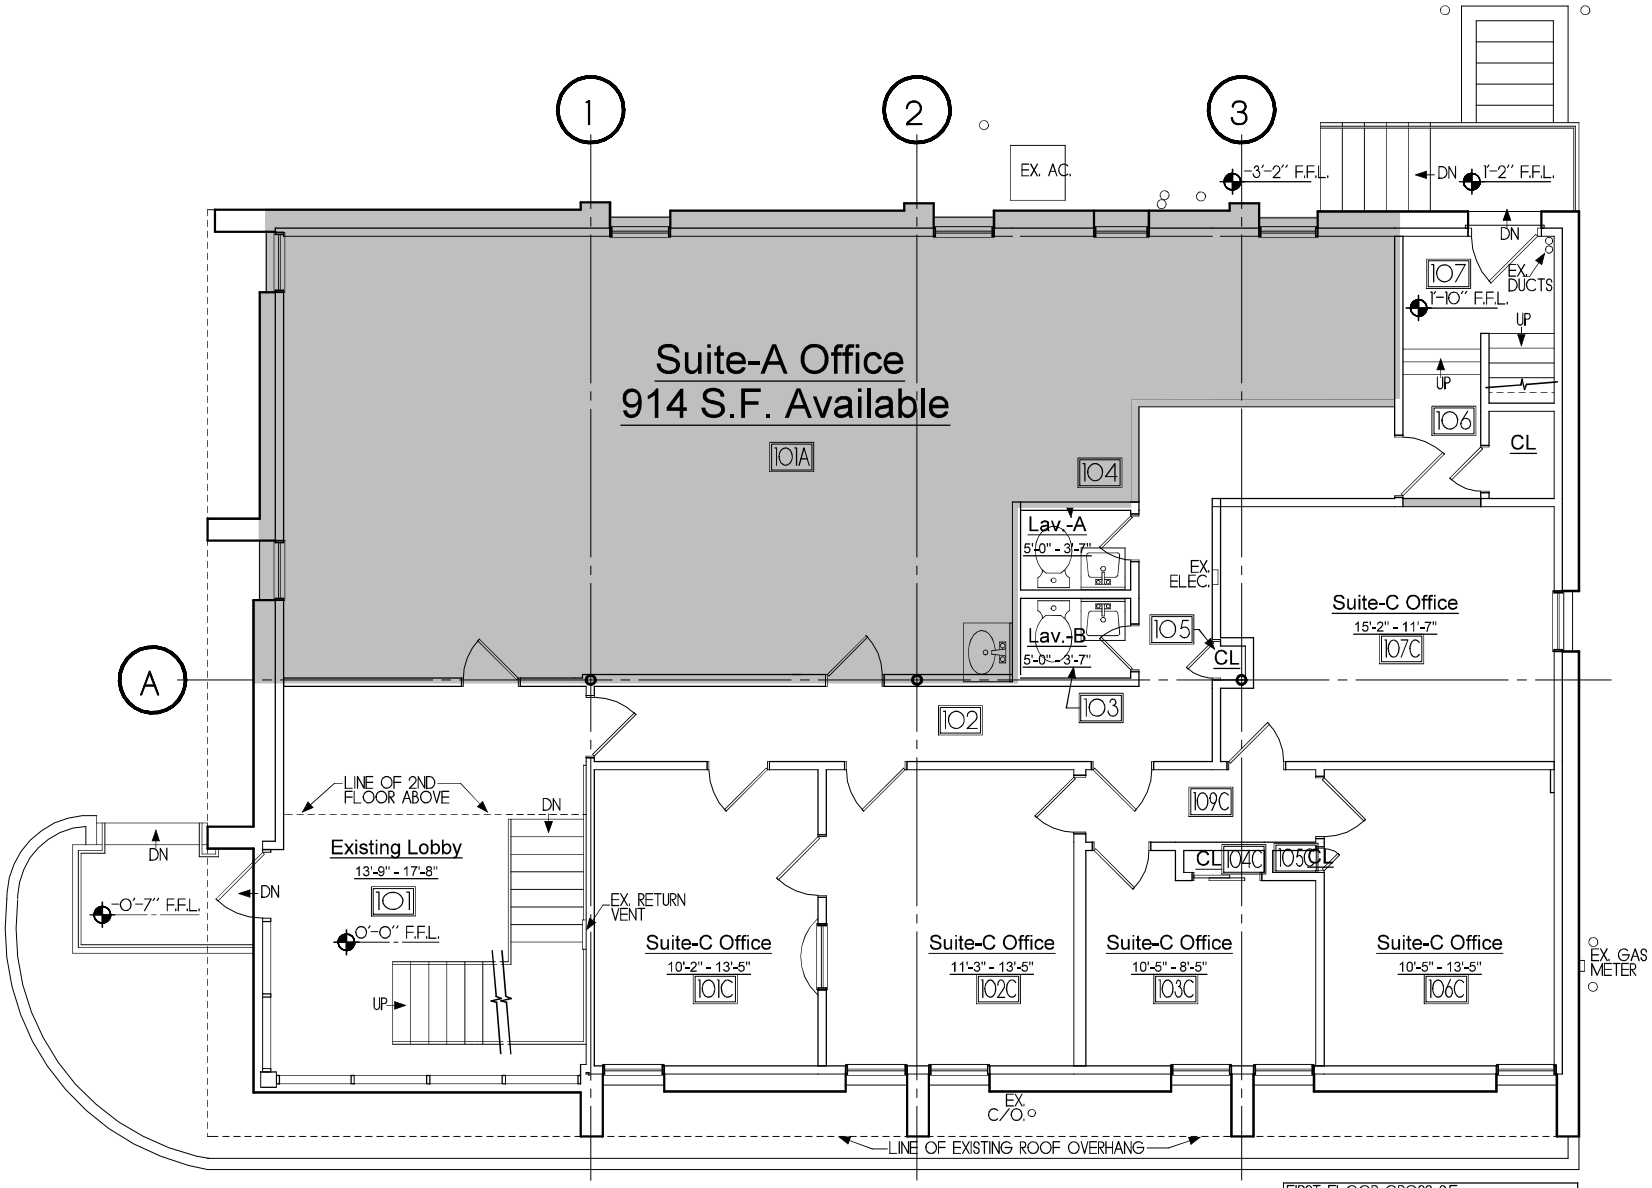

FIRST FLOOR GROSS S.F.	
SUITE A - AVAILABLE	914 S.F.
SUITE B - RESERVED	0 S.F.
SUITE C - UNAVAILABLE	853 S.F.
COMMON SPACE	632 S.F.
TOTAL S.F.	2,399 S.F.

1 MKTG-L1

FIRST FLOOR PLAN

SCALE : 3/16" = 1'-0"

N

PROJECT NORTH

09-10-24
PROJ.# 24-012
AS NOTED
DRAWN BY: GB

SUITE-A

MKTG-1.1

Marketing Plan
Available Office Suite-A
1st floor

110 NJ-35 South
Red Bank, NJ 07701

GIUSEPPE BARBERIO A.I.A.
N.J. Lic. No. 21AI01658400

G. B. ARCHITECT L.L.C.
ARCHITECT
66 KENNETH PLACE
CLARK, N.J.
07066
PHONE (732) 510-5570
EMAIL GBARBERIO@GBARCHDESIGN.COM