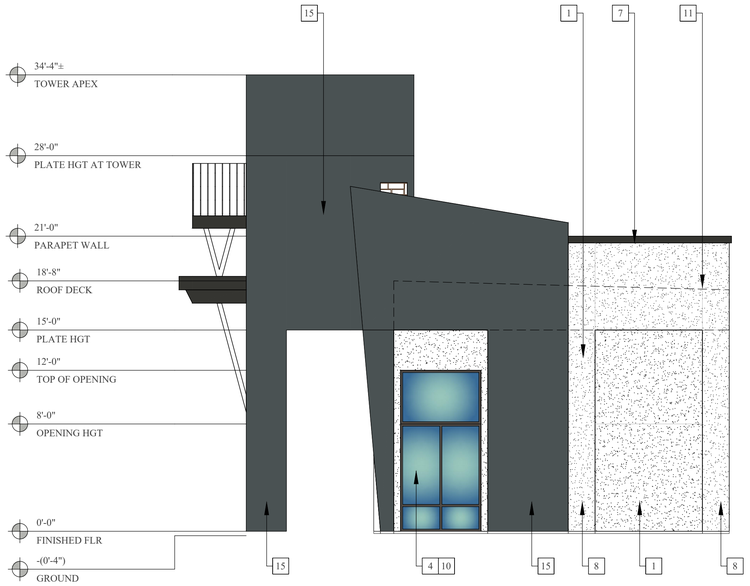


## RIGHT SIDE ELEVATION - WEST

3

SCALE: 3/16" = 1'-0"

## ELEVATION KEYED NOTES

| | |
|---|---|
| 1 | 3 COAT STUCCO SMOOTH FINISH #1, 7/8" MIN. THICKNESS OVER 17 GA. X 1-1/2" HEXAGONAL PAPER BACKED WIRE LATH OVER 2-LAYERS OF TYPE "D" PAPER UNDER-LAYMENT OVER PLYWOOD. REFER TO WEEP SCREED DETAIL 1/D1 FOR EXTERIOR WALLS. REFER TO WEEP SCREED DETAIL 2/D1 FOR STEM WALLS REFER TO WEEP SCREED DETAILS 3/D1 FOR BOX COLUMN(S). |
| 2 | 3 COAT STUCCO SMOOTH FINISH. 7/8" MIN. THICKNESS OVER HI-RIB LATH OVER 2-LAYERS OF TYPE "D" PAPER UNDER-LAYMENT OVER PLYWOOD. |
| 3 | DOOR OPENING - REFER TO DOOR SCHEDULE ON SHEET A2.1 AND DETAIL(S) ON SHEET D2. |
| 4 | WINDOW OPENING - REFER TO WINDOW SCHEDULE ON SHEET A2.1 AND DETAIL(S) ON SHEET D2. |
| 5 | ROOF MATERIAL - STANDING SEAM METAL - INSTALL PER MANUFACTURER'S SPECS AND INSTRUCTIONS. REFER TO DETAILS ON SHEET D10. |
| 6 | METAL AWNING. |
| 7 | FOAM CORNICE - REFER TO DETAIL X/D5. |
| 8 | BOX COLUMN. REFER TO DETAIL 3/D1. |
| 9 | STONE VENEER - PAGOSA SPRINGS |
| 10 | PRE-FINISHED ALUMINUM STOREFRONT SYSTEM. |
| 11 | REGLETS. REFER TO DETAIL X/D4. |
| 12 | DECORATIVE ELEMENT. |
| 13 | WALL SCONCE LIGHT FIXTURE. REFER TO ELECTRICAL. |
| 14 | SLIDING SCISSORS GATE. |
| 15 | METAL SIDING. |




## REAR ELEVATION - NORTH

4

SCALE: 3/16" = 1'-0"


CVEAS
CENTRAL VALLEY
ENGINEERING & SURVEYING, INC.
2511 LOGAN STREET
SELMA, CA 93662
WWW.CVEAS.COM
Tel. (559) 891-8811
Fax (559) 891-8815
Email: info@cveas.com

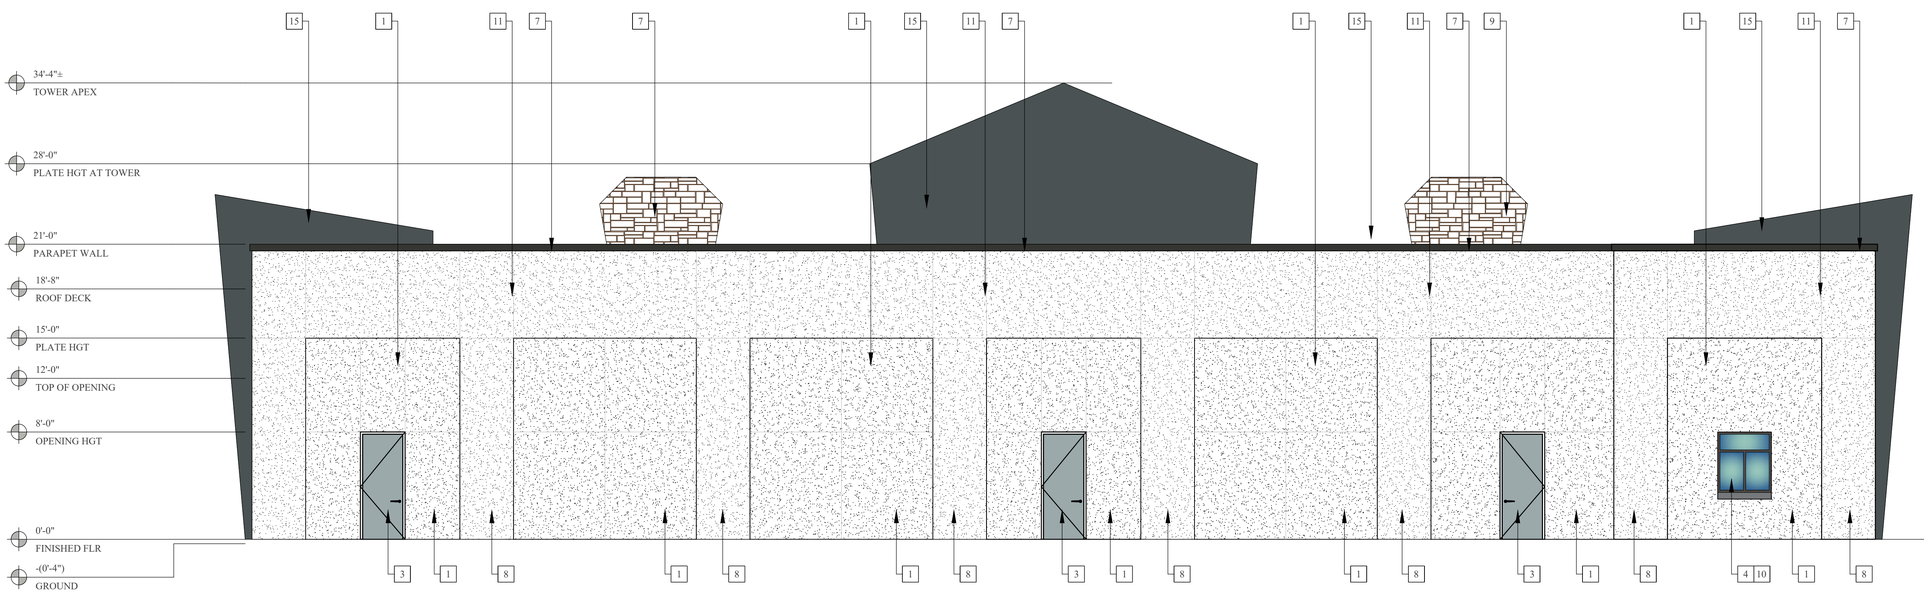
PROJECT

# PROPOSED CARWASH FACILITY AND RETAIL BLDG
1201 N. WEST ST.
TULARE, CA 93274
APN: 168-240-068 AND 69

REGISTERED PROFESSIONAL ENGINEER
RICARDO LEAL
No. C 70825
Exp. 06-30-23
CIVIL
STATE OF CALIFORNIA

DATE SIGNED: 1/28/2022

| Revisions: | Date: |
|---|---|
| 1 - | - |
| 2 - | - |
| 3 - | - |
| 4 - | - |
| 5 - | - |

ELEVATIONS
RETAIL BLDG

| | |
|---|---|
| CVEAS JOB # : | 21131 |
| DATE: | 1/28/2022 |
| PLANNING SUBMITTAL #: | XX-XXXX |
| PLAN CHECK SUBMITTAL #: | XX-XXXX |
| DRAWN BY: | CVEAS INC |
| CHECKED BY: | RL |
| SCALE: | NOTE ON PLANS |

A1.10

CIVIL ENGINEERING • LAND SURVEYING • CONSULTING • STRUCTURAL DESIGN • ARCHITECTURAL DRAFTING • COMMERCIAL & RESIDENTIAL BUILDING DESIGN • PLANNING & PROJECT MANAGEMENT


ALL IDEAS, DESIGNS, ARRANGEMENTS AND PLANS INDICATED OR REPRESENTED BY THIS DRAWING ARE OWNED BY AND THE PROPERTY OF CVEAS OR CONSULTANTS, AND WERE CREATED, EVOLVED AND DEVELOPED FOR USE ON AND IN CONNECTION WITH THE SPECIFIED PROJECT. NONE OF SUCH IDEAS, DESIGNS, ARRANGEMENTS OR PLANS OWNED BY OR OTHERWISE PROPERLY IN THE POSSESSION OF CVEAS OR CONSULTANTS ARE TO BE USED BY ANY PERSON OR ENTITY FOR ANY PURPOSE WHATSOEVER WITHOUT THE WRITTEN PERMISSION OF CVEAS. UTILIZING THESE DRAWINGS OR SPECIFICATIONS WITHOUT THE CONSENT OF CVEAS IS PROHIBITED. REPRODUCTION OR USE THEREOF IS PERMISSIBLE WITHOUT THE CONSENT OF CVEAS, AND MUST INCLUDE THIS NOTICE. ANY PUBLIC ACCESS IS NOT PUBLICATION OF SUCH AND NO COPYING, REPRODUCTION OR USE THEREOF IS PERMISSIBLE WITHOUT THE CONSENT OF CVEAS.