STUDIUM
[architecture]
151 N. Rock Island, Suite 1B
Wichita, Kansas 67202
316.295.4563 studium-ict.com

ANTHONY J. VIERTHALER
LICENSED
5782
06-30-15
KANSAS
ARCHITECT

GoTimeTraining

28th Street N, Wichita, Kansas

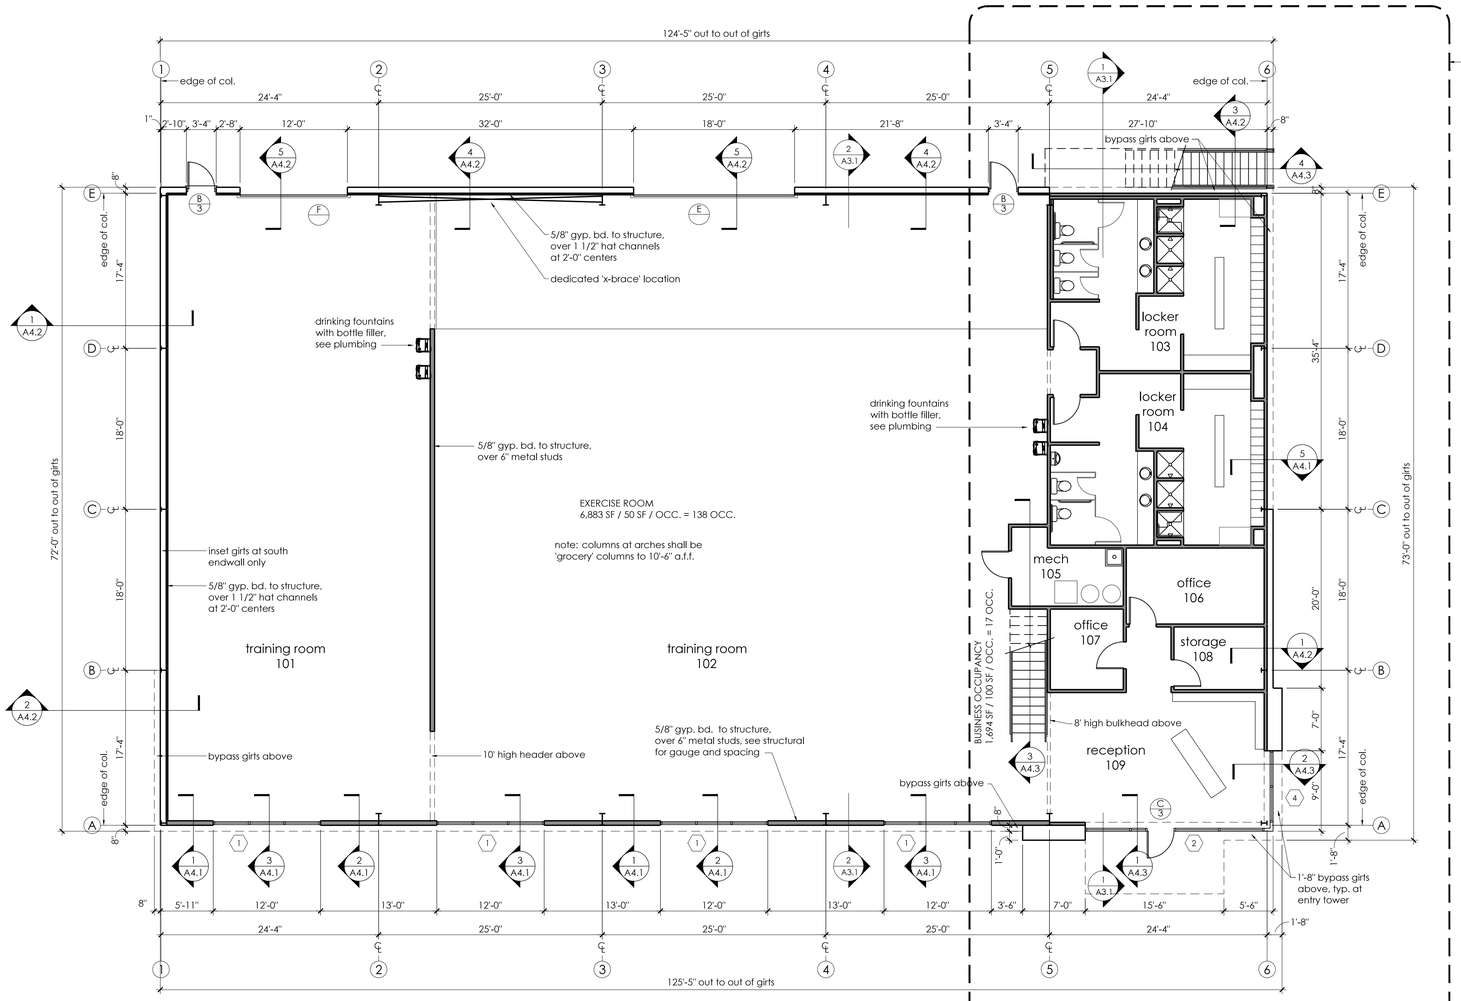

architectural floor plan

1/8" = 1'-0"

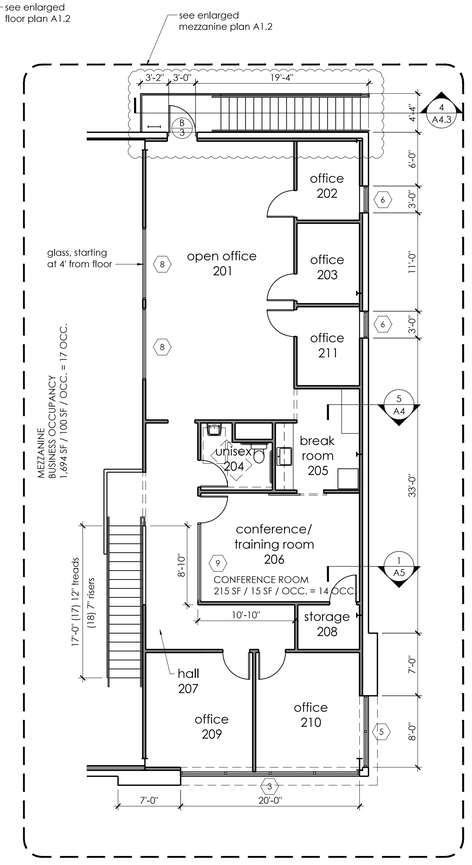

mezzanine plan

1/8" = 1'-0"

A1.1

PERMIT SET 06.02.15
CITY REVISIONS 06.30.15