EXHIBIT A
1601 WILLIAMS DRIVE

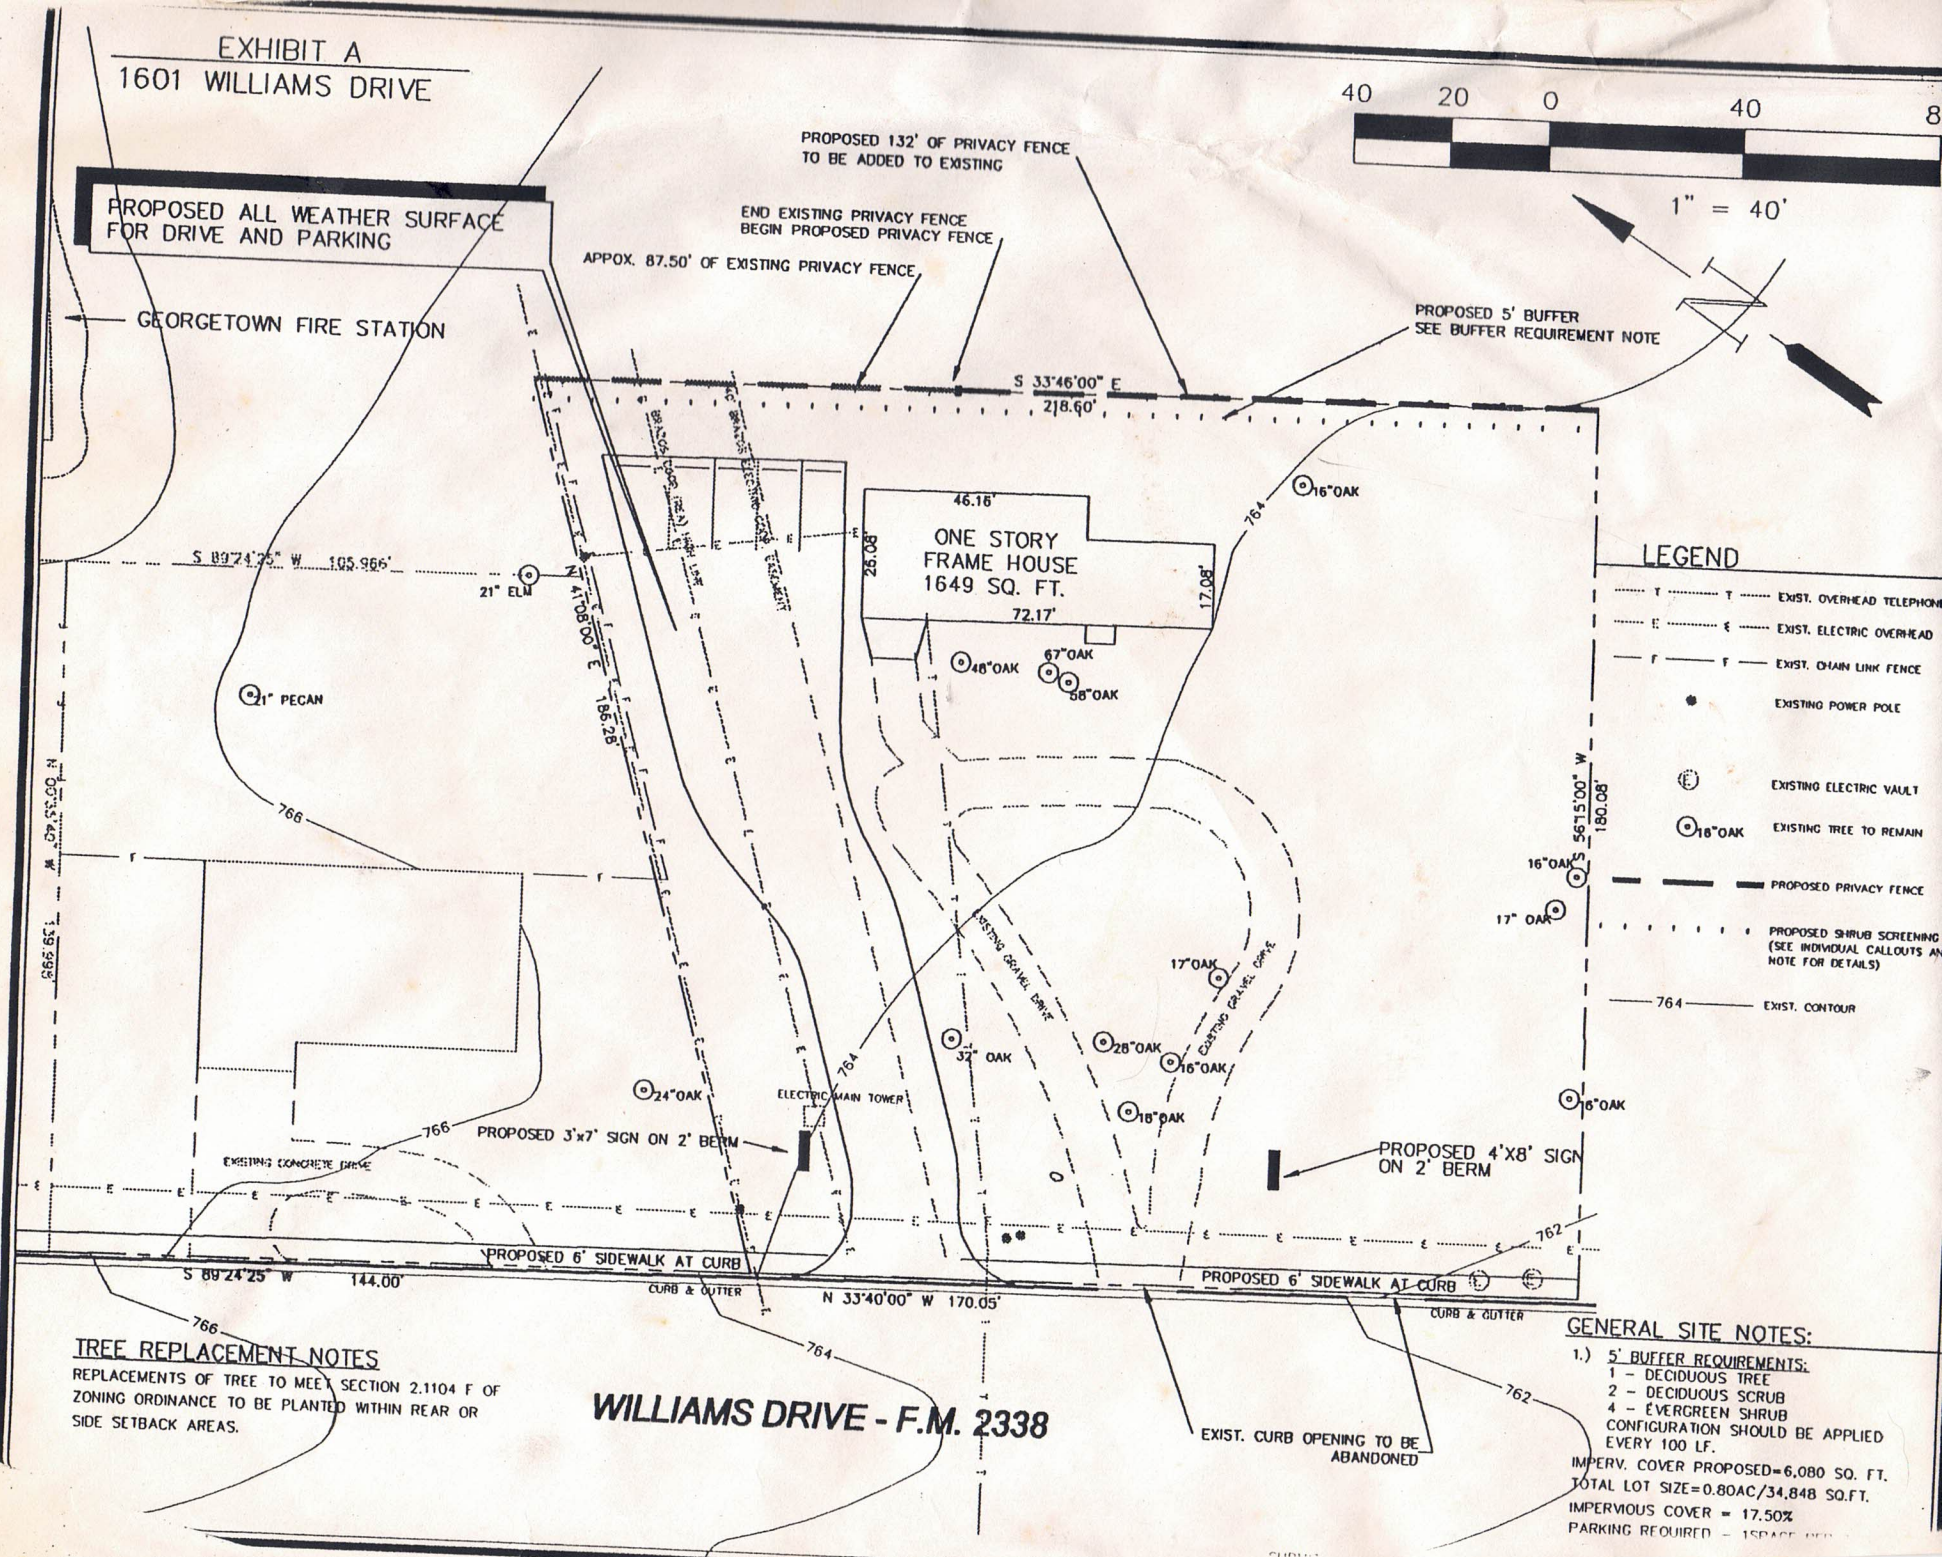

TREE REPLACEMENT NOTES

REPLACEMENTS OF TREE TO MEET SECTION 2.1104 F OF ZONING ORDINANCE TO BE PLANTED WITHIN REAR OR SIDE SETBACK AREAS.

GENERAL SITE NOTES:

1.) 5' BUFFER REQUIREMENTS:
1 - DECIDUOUS TREE
2 - DECIDUOUS SCRUB
4 - EVERGREEN SHRUB
CONFIGURATION SHOULD BE APPLIED EVERY 100 LF.

IMPERV. COVER PROPOSED=6,080 SQ. FT.
TOTAL LOT SIZE=0.80AC/34,848 SQ.FT.
IMPERVIOUS COVER = 17.50%
PARKING REQUIRED - 1SPACE PER

16-5065