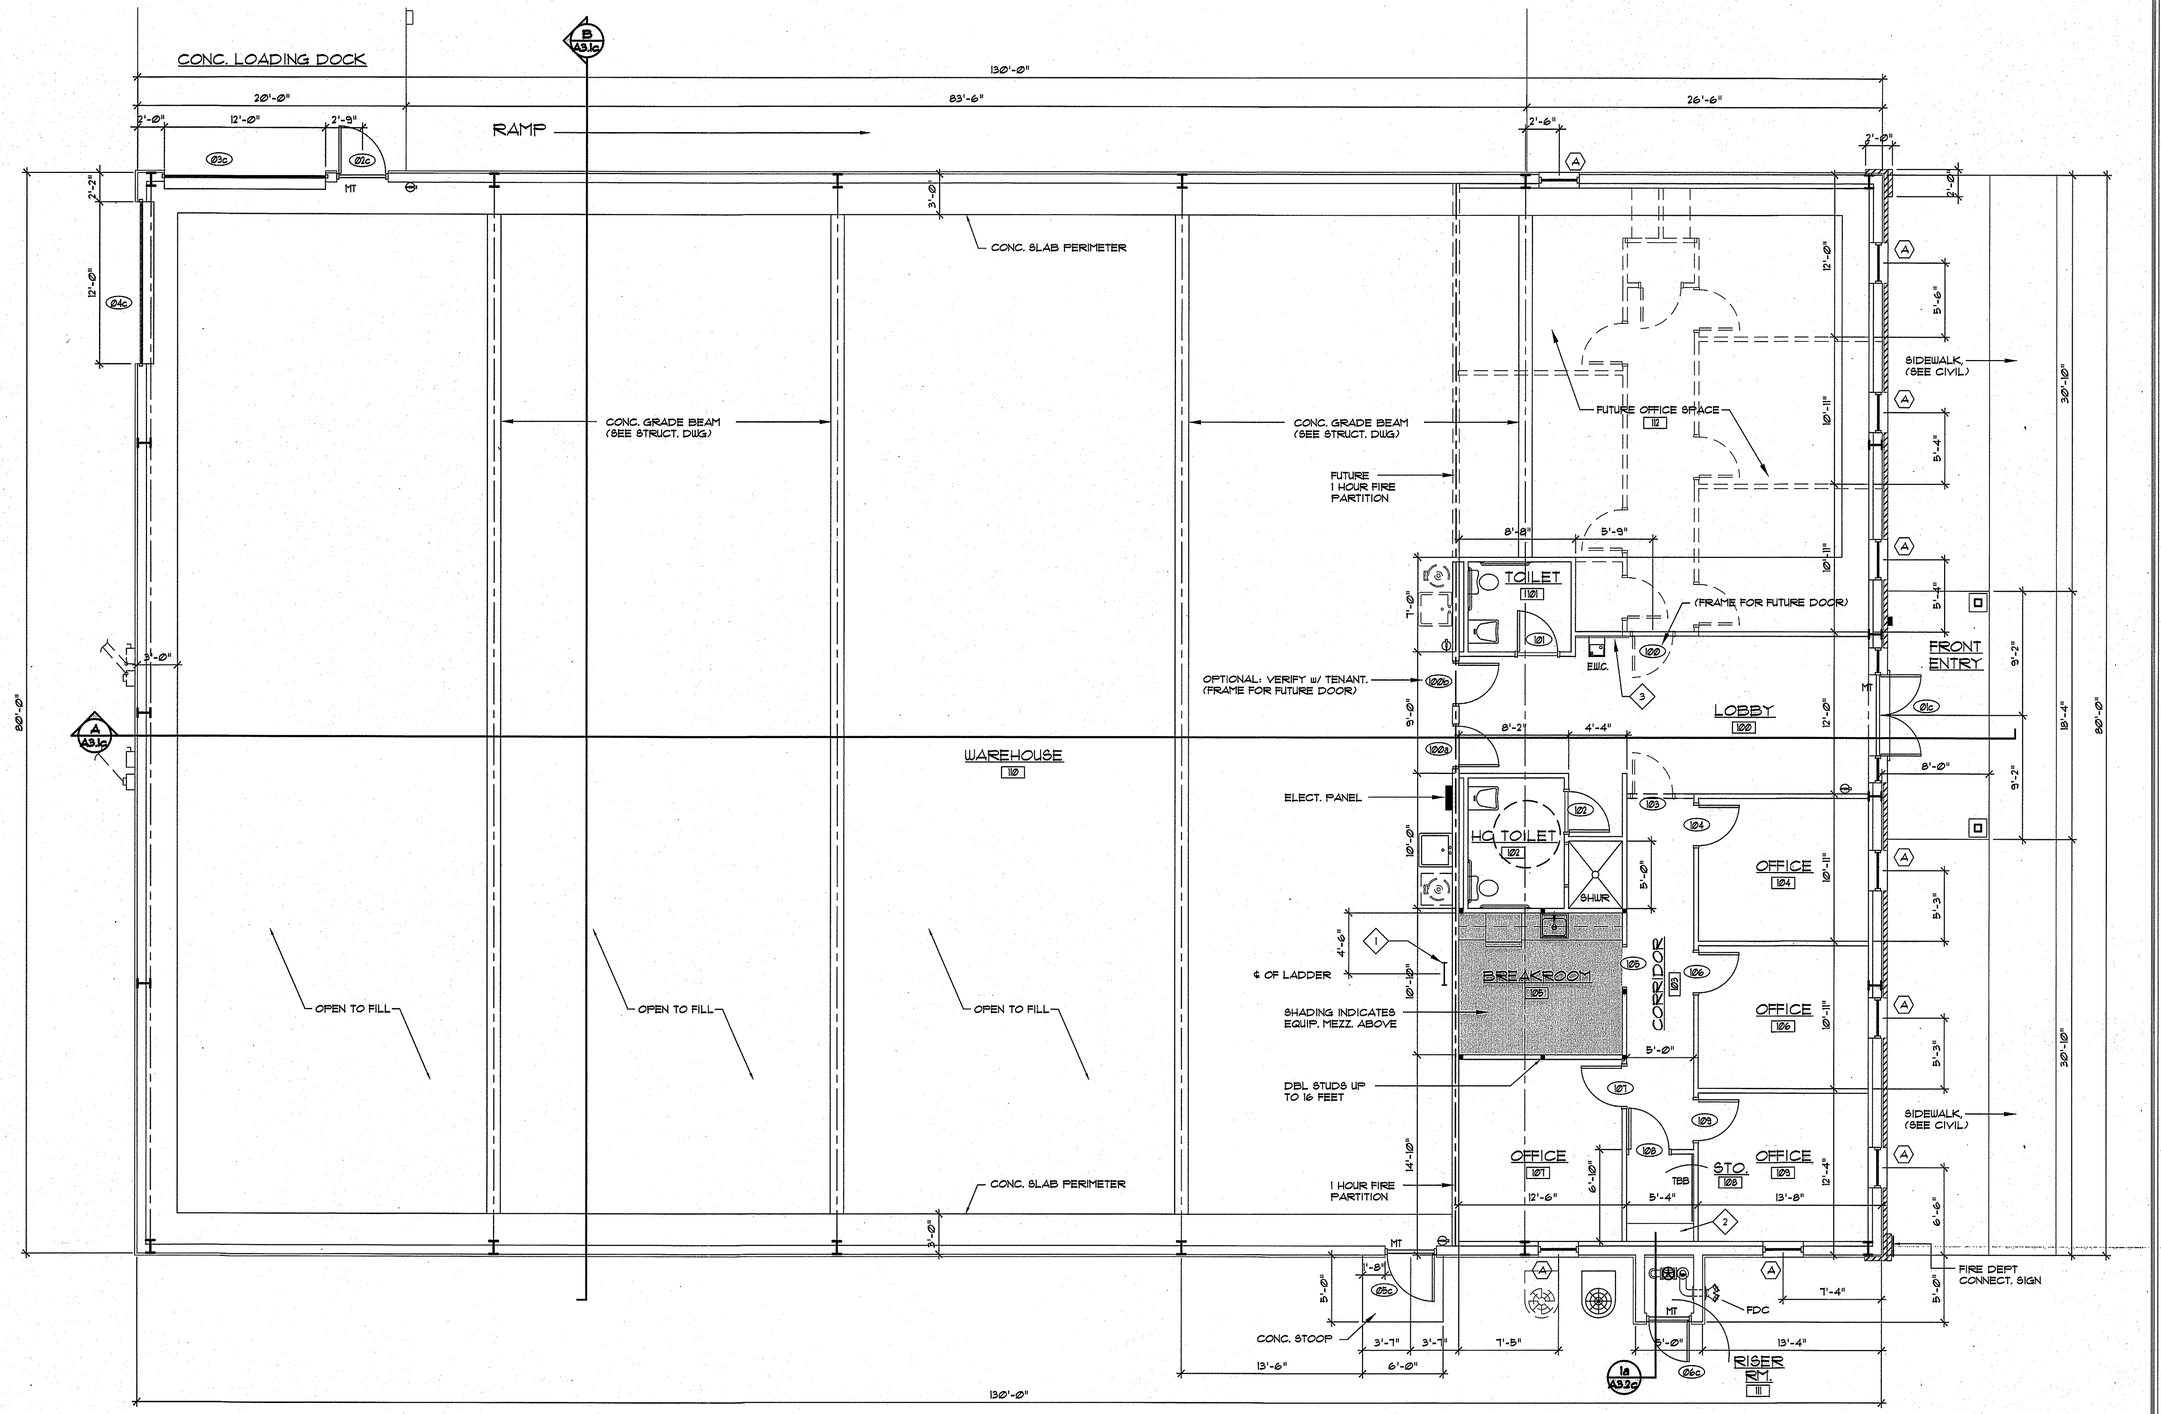

DRAWING NOTES:

1. STEEL MEZZANINE LADDER, EQUAL TO COTTERMAN STANDARD "F" MODEL No. F143
   DESCRIPTION:
   OVERALL LENGTH - 11'-4" (G.C. SHALL VERIFY)
   SIDE MEMBERS: 2" x 2" x 1/4" STEEL ANGLE
   RUNGS: 3/4" CORRUGATED STEEL SPACED 12" CENTERS
   STAND-OFF BRACKET LENGTH: 7 INCH
   (BOLTS/SCREWS BY G. C.)
   FINISH: STANDARD GRAY POWER-COAT
2. PROVIDE (4) 12" WIDE SHELVES. VERIFY w/ OWNER.
3. INSTALL CERAMIC WALL TILE AT E.W.C. (4'h x 4'w)

TRUE NORTH N

PLAN - FLOOR LAYOUT BUILDING 'C'

SCALE: 3/16" = 1'-0"

SHADING INDICATES MEZZANINE ABOVE. (10'-4" TO BOTT. OF JOISTS)

G. MARK PEPE ARCHITECT
307 W. ADAMS ST. DOTHAN, AL
TELEPHONE NO. (334) 712 9721
FAX NO. (334) 699-2028
LICENSE # 4496

STATE OF ALABAMA G MARK PEPE #4496 REGISTERED ARCHITECT

OWNER
MARK DENNIS
DOTHAN AL 36301
TELEPHONE NO. (334) 794 0328
FAX NO. (334) ??? ????

COMMERCIAL WAREHOUSE FACILITIES FOR MARK DENNIS

361 NYPRO LANE, DOTHAN, AL 36301 (BLDG C)

ALL RIGHTS RESERVED. NO PART OF THIS DRAWING MAY BE REPRODUCED IN ANY FORM OR BY ANY MEANS WITHOUT WRITTEN PERMISSION. COPYRIGHT ©

REVISIONS

FOR PERMITS –

FOR PRICING –

CLIENT REVIEW –

DRAWN BY: JW/MP

PLOT DATE 4-20-23

PROJ. DATE 11-1-22

SHEET A1.1c of 10

SHEET 13 OF 34

JOB No. 22200c

IT IS THE RESPONSIBILITY OF THE CONTRACTOR TO VERIFY, CHECK AND COORDINATE ALL DIMENSIONS AND REQUIRED MINIMUM FLOOR ELEVATIONS. NOTIFY ARCHITECT/OWNER OF ANY DISCREPANCIES PRIOR TO COMMENCEMENT OF CONSTRUCTION.

THE USE OR REUSE OF THESE DRAWINGS WITHOUT WRITTEN APPROVAL BY ARCHITECT/OWNER IS PROHIBITED.

S:\MP\Mark Dennis\NYPRO-SONY\NYPRO - Commercial Warehouses\Building 'C'\A1.1c.dwg, 5/23/2023 3:06:25 PM, DWG To PDF.pc3

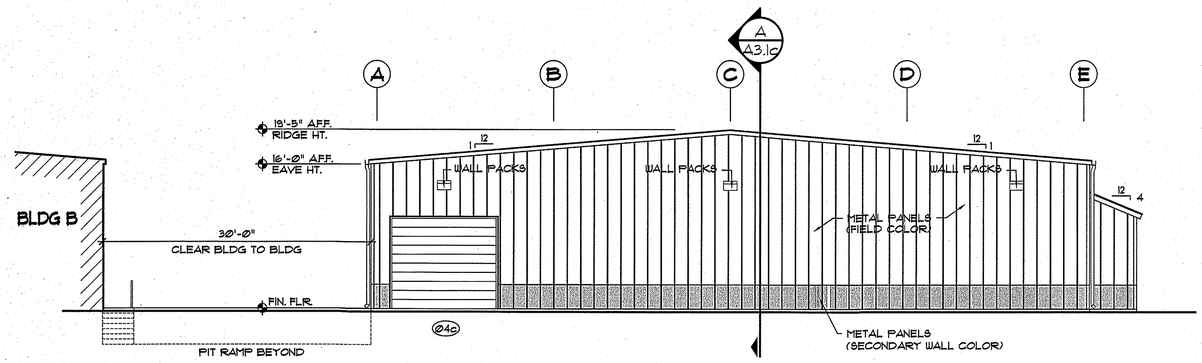

ELEVATION - REAR BLDG 'C'

SCALE: 1/8" = 1'-0"

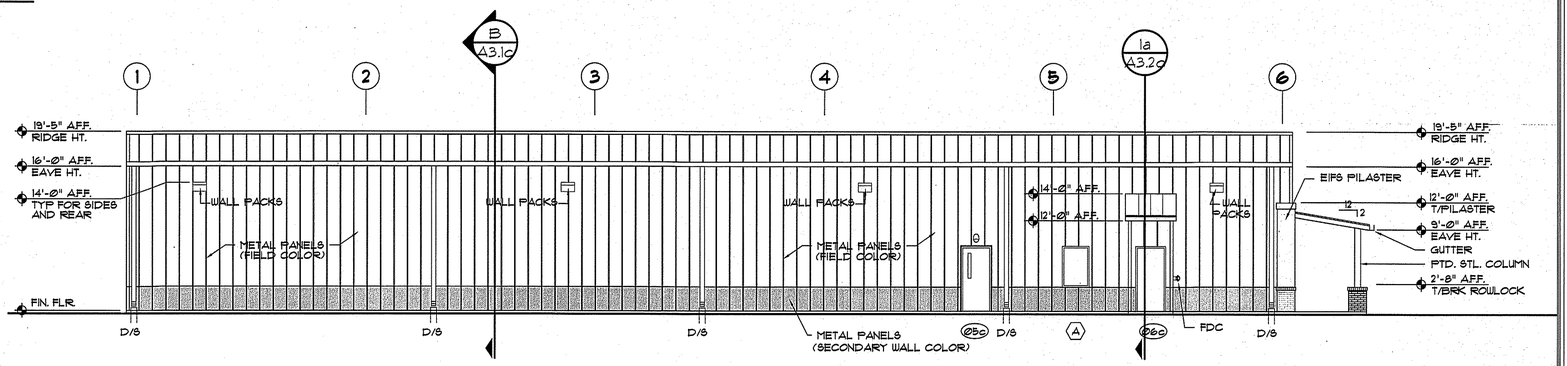

ELEVATION - LEFT SIDE BLDG 'C'

SCALE: 1/8" = 1'-0"

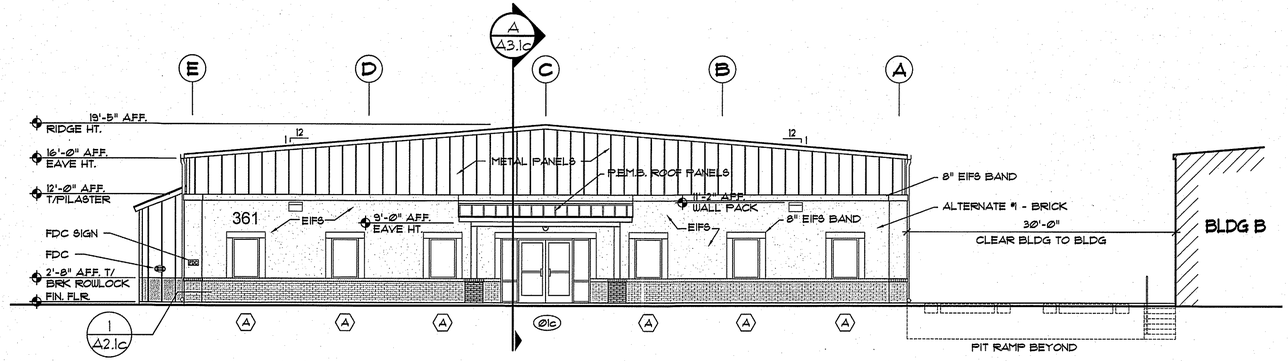

ELEVATION - FRONT BLDG 'C'

SCALE: 1/8" = 1'-0"

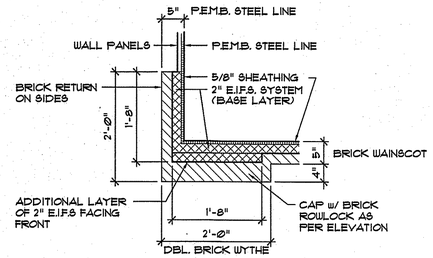

PLAN VIEW OF

1 A2.1c **DETAIL: BRICK & EIFS CORNERS**

SCALE: 3/4" = 1'-0"

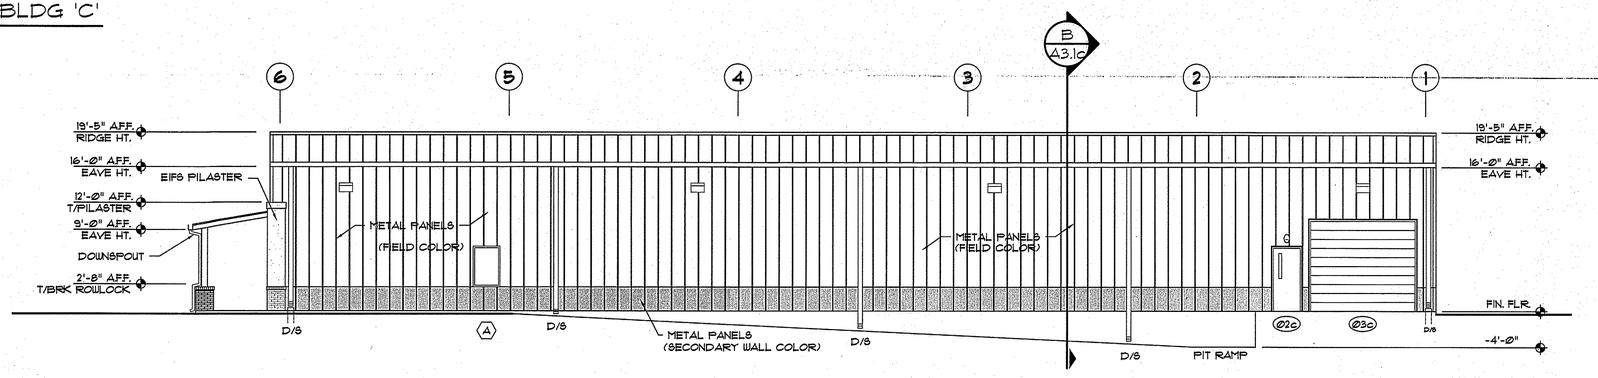

ELEVATION - RIGHT SIDE BLDG 'C'

SCALE: 1/8" = 1'-0"

IT IS THE RESPONSIBILITY OF THE CONTRACTOR TO VERIFY, LARGE AND COORDINATE ALL DIMENSIONS AND REQUIRED MINIMUM FLOOR ELEVATIONS. NOTIFY ARCHITECT/OWNER OF ANY DISCREPANCIES PRIOR TO COMMENCEMENT OF CONSTRUCTION.

THE USE OR REUSE OF THESE DRAWINGS WITHOUT WRITTEN APPROVAL BY ARCHITECT/OWNER IS PROHIBITED.

G. MARK PEPE
ARCHITECT
307 W. ADAMS ST.
DOTHAN, AL
TELEPHONE NO.
(334) 712 9721
FAX NO.
(334) 699-2028
LICENSE #
4496

STATE OF ALABAMA
G MARK PEPE
#4496
REGISTERED ARCHITECT

OWNER
MARK DENNIS
-
DOTHAN, AL
36301
TELEPHONE NO.
(334) 794 0328
FAX NO.
(334) ??? ????

COMMERCIAL WAREHOUSE FACILITIES FOR
MARK DENNIS
361 NYPRO LANE, DOTHAN, AL 36301 (BLDG C)

ALL RIGHTS RESERVED. NO PART OF THESE DRAWINGS MAY BE REPRODUCED IN ANY FORM OR BY ANY MEANS WITHOUT WRITTEN PERMISSION.
COPYRIGHT ©

REVISIONS

FOR PERMITS
-
FOR PRICING
-
CLIENT REVIEW
-

DRAWN BY:
JW/MP

REVISIONS ALL PREVIOUS SHEETS MUST BE FOLLOWED FROM ABOVE REVISION DATE

PLOT DATE
4-20-23
PROJ. DATE
11-1-22
SHEET
A2.1c
OF 10

SHEET 18 OF 34
JOB No.
22200c

S:\MP\Mark Dennis\NYPRO-SONY\NYPRO - Commercial Warehouses\Building 'C'\A2.1c.dwg, 5/23/2023 3:06:43 PM, DWG To PDF.pc3