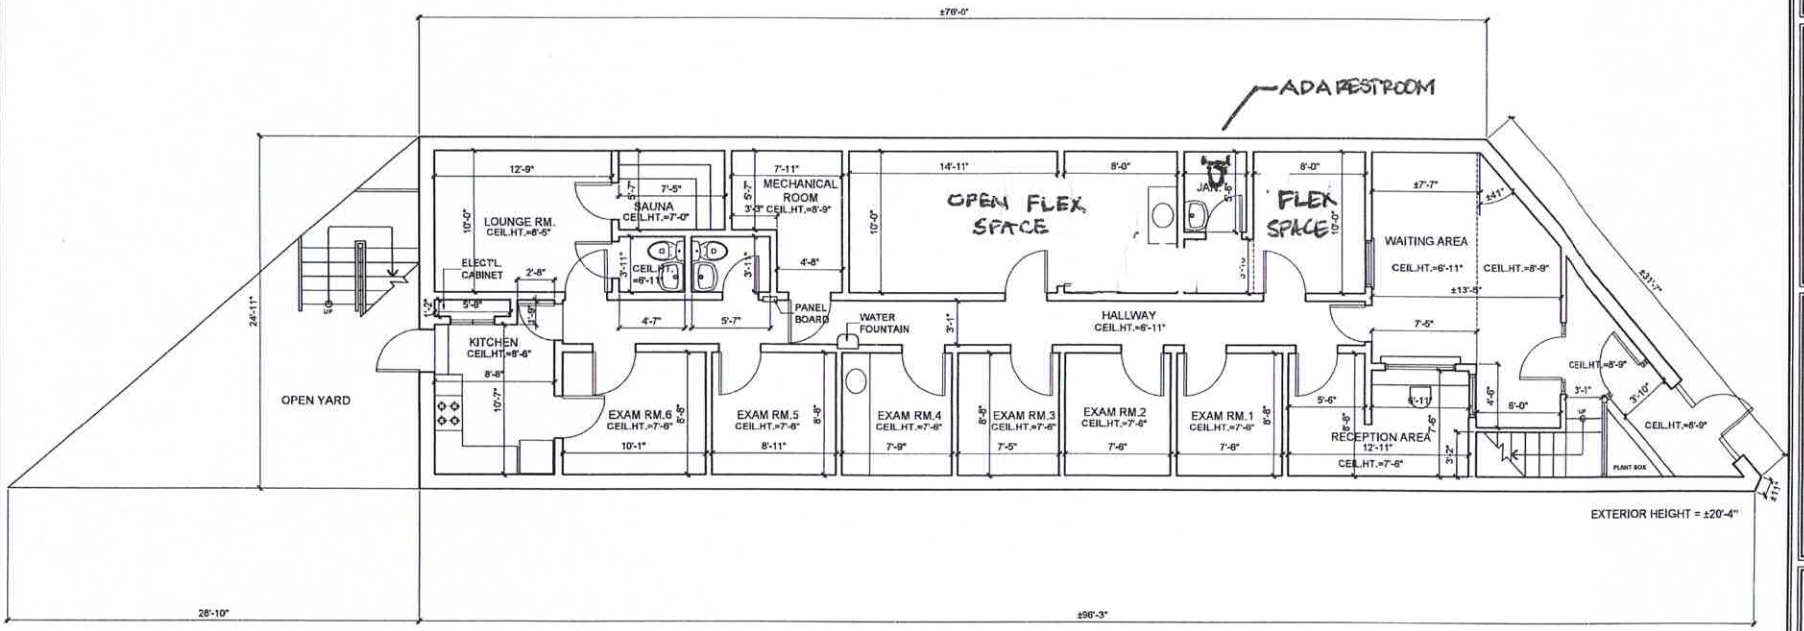


1 A1.0 KIMBALL Ave.BUILDING GROUND FLOOR PLAN

SCALE : 1/4" = 1'-0"

NOT FOR CONSTRUCTION

| # | DATE | DESCRIPTION |
|---|---|---|

PROJECT NO. 2413

A1.0