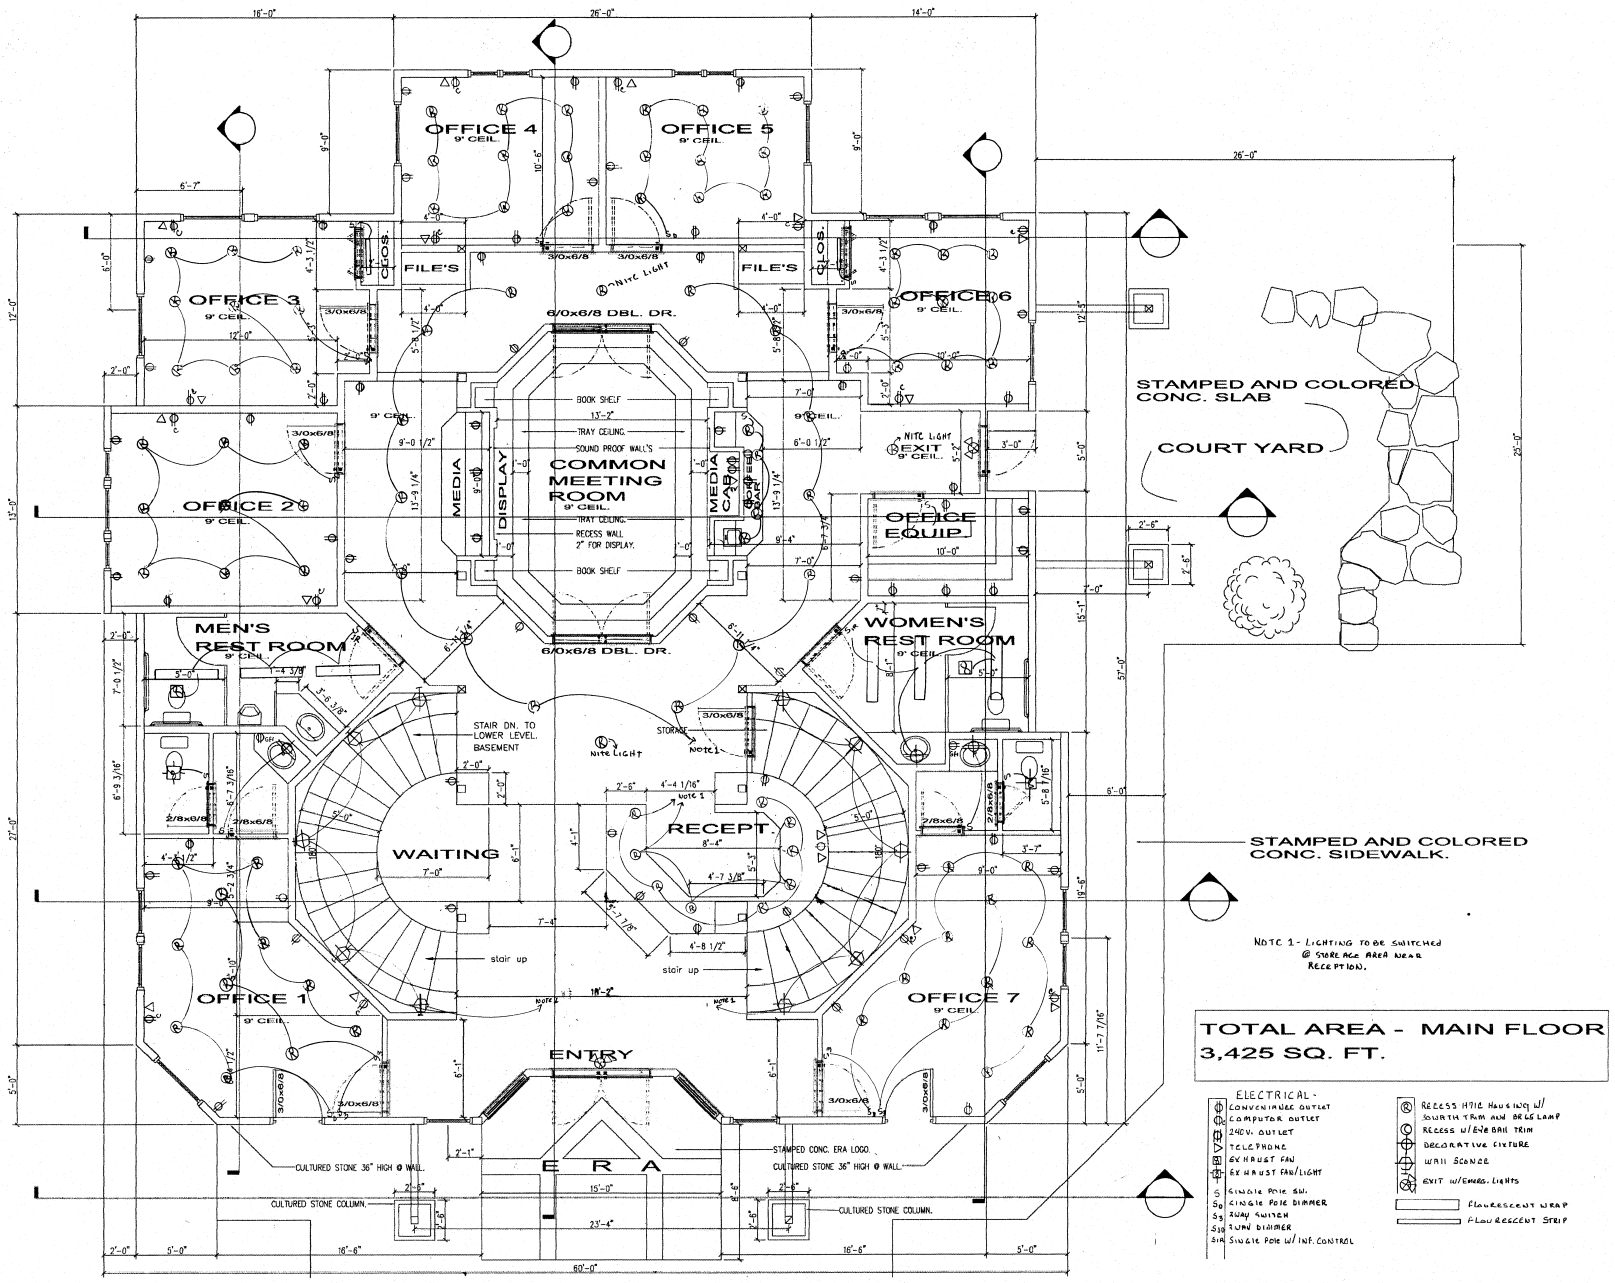

NOTE 1 - LIGHTING TO BE SWITCHED @ STORAGE AREA NEAR RECEPTION.

TOTAL AREA - MAIN FLOOR
3,425 SQ. FT.

ELECTRICAL -

- CONVENIENCE OUTLET
- COMPUTER OUTLET
- 240V. OUTLET
- TELEPHONE
- EXHAUST FAN
- EXHAUST FAN/LIGHT
- S SINGLE POLE SW.
- S2 SINGLE POLE DIMMER
- S3 3WAY SWITCH
- S3D 3WAY DIMMER
- S1R SINGLE POLE W/ INF. CONTROL
- RECESS HTIC HOUSING W/ SOURTH TRIM AND ORIG LAMP
- RECESS W/ENE BALL TRIM
- DECORATIVE FIXTURE
- WALL SCONCE
- EXIT W/EMERG. LIGHTS
- FLOURESCENT WRAP
- FLOURESCENT STRIP

A2Z ENGINEERING PLC.

MAIN FLOOR FRAMING

SCALE 1/4" =

1/27/

Lin Cre
411 2nd
Kalispell,

E-3