EXHIBIT A

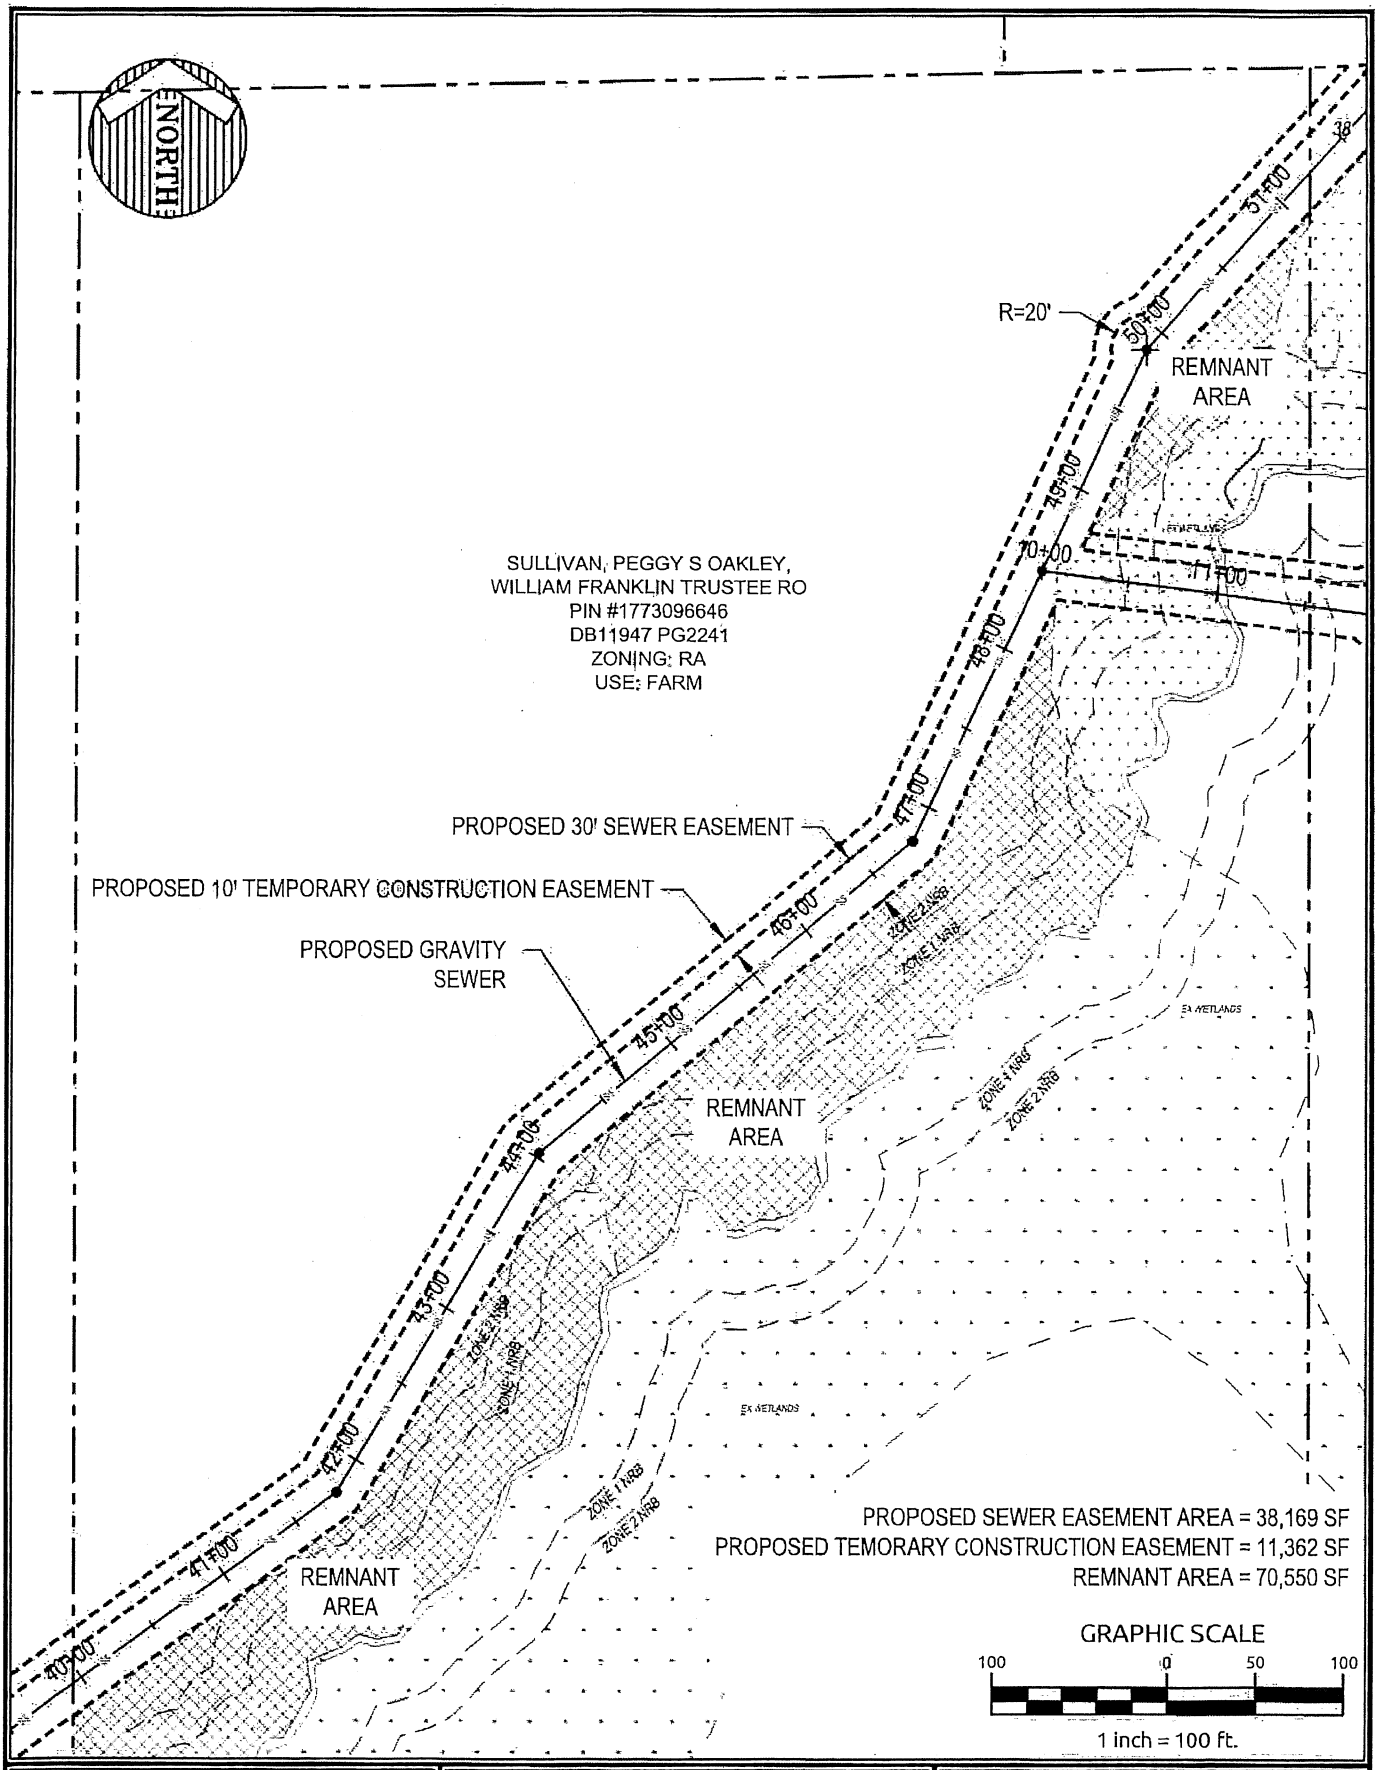

WENDELL FALLS SEWER OUTFALL 'D'	EXHIBIT 8 SULLIVAN, PEGGY S. OAKLEY PIN #: 1773096646	WithersRavenel Engineers | Planners | Surveyors 115 MacKenan Drive | Cary, NC 27511 t: 919.469.3340 | license #: C-0832 | www.withersravenel.com