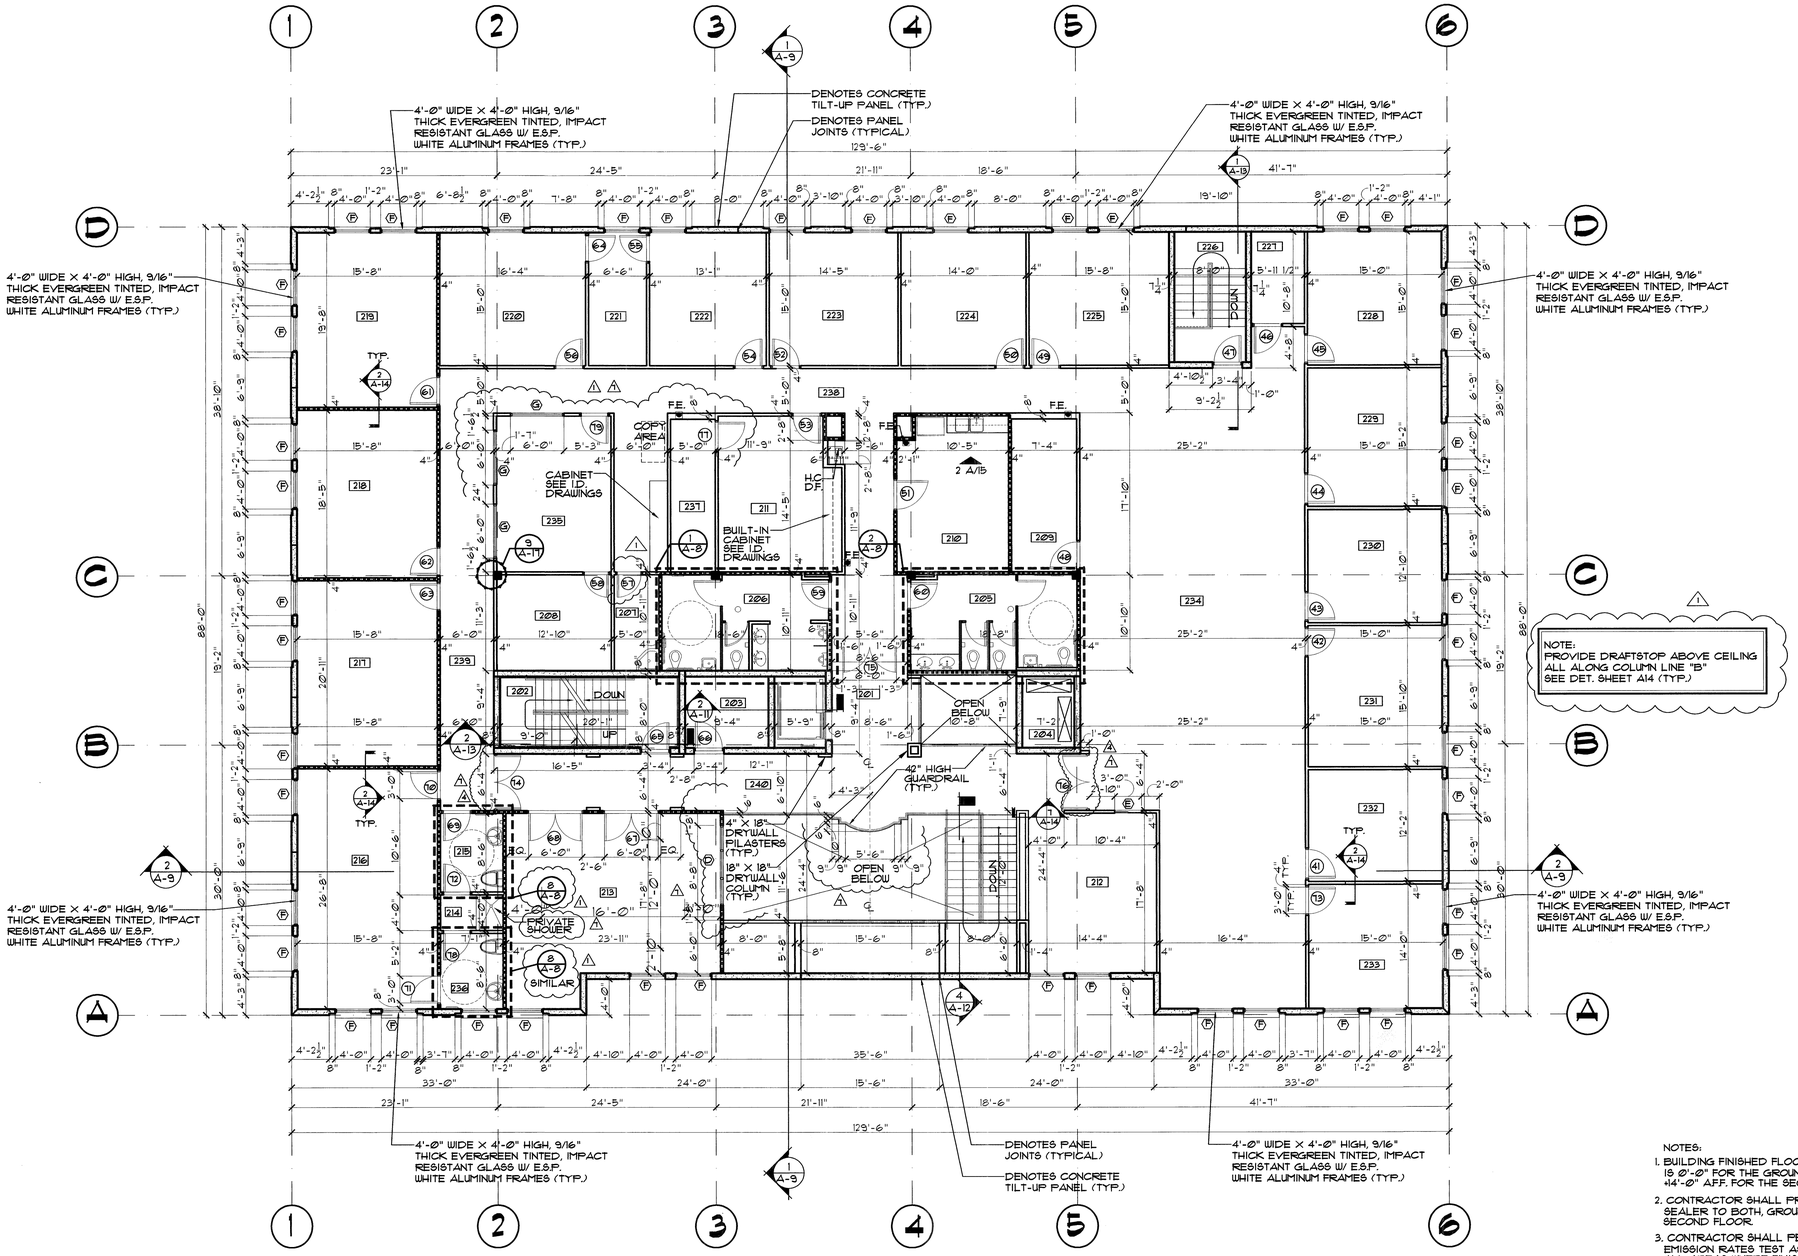

NORTH

SECOND FLOOR PLAN

SCALE: 1/8" = 1'-0"

NOTES:

1. BUILDING FINISHED FLOOR ELEVATION 18'-0" FOR THE GROUND FLOOR AND +14'-0" A.F.F. FOR THE SECOND FLOOR.
2. CONTRACTOR SHALL PROVIDE CONC. SEALER TO BOTH, GROUND FLOOR AND SECOND FLOOR.
3. CONTRACTOR SHALL PERFORM MOISTURE EMISSION RATES TEST AS REQUIRED FOR ALL AREAS WHERE FINISHED FLOOR MATERIALS ARE TO BE INSTALLED.

: DENOTES SOUND ATTENUATED INSULATION

: DENOTES CONC. TILT-UP WALL

F.E. : DENOTES RECESSED CABINET WITH FIRE EXTINGUISHER TOTAL OF FOUR (4) PER FLOOR

Proj. Mgr.	M.U.
Job. Capt.	M.U.
Drawn by	M.U.
File: PILON Design/ A-3/ 2-FLOOR	

©COPYRIGHT

THIS DOCUMENT IS PROPERTY OF CORRALES GROUP, P.A. AND NO PART HEREIN SHALL BE USED EXCEPT FOR THE SPECIFIC PROJECT WITHOUT CONSENT OF CORRALES GROUP ARCHITECTS, P.A.

THIS DOCUMENT WAS PREPARED BY CORRALES GROUP ARCHITECTS, P.A. ACCORDING TO THE TERMS OF THE GENERAL CONDITIONS OF THE CONTRACT FOR CONSTRUCTION. THIS DOCUMENT MAY NOT BE EITHER IN WHOLE OR IN PART CONSTITUTE ANY DIRECTION OR INSTRUCTION TO ANY CONTRACTOR WITH REGARDS TO CONSTRUCTION MEANS, METHODS OR TECHNIQUES. BY THIS DOCUMENT THE ARCHITECT DOES NOT INTEND TO ASSUME RESPONSIBILITY FOR THE CONSTRUCTION OF ANY KIND WHATSOEVER AS TO THE MANNER IN WHICH THE CONSTRUCTION WORK IS TO BE ACCOMPLISHED.

REVISIONS:

1. BLDG. DEPT. COMMENTS 9/27/00
4. BLDG. DEPT. COMMENTS 4/10/01
6. INTERIOR DESIGN CHANGES 10/30/01
7. INTERIOR DESIGN REVISIONS 11/14/01

corrales group architects
2300 corporate blvd. n.w., suite 145
boca raton, florida 33431 (407) 995-6700

Project

ROWLAND COFFEE ROASTERS, INC. HEADQUARTER OFFICES IN MIAMI, FLORIDA

SHEET TITLE

SECOND FLOOR PLAN

Date 7/3/00	Sheet No. A-3
Project No. 00026	Sheet 3 of 20