LANDSCAPE NOTE:
(10) SCHRUBS TO BE PLANTED AROUND EA. STREET TREE

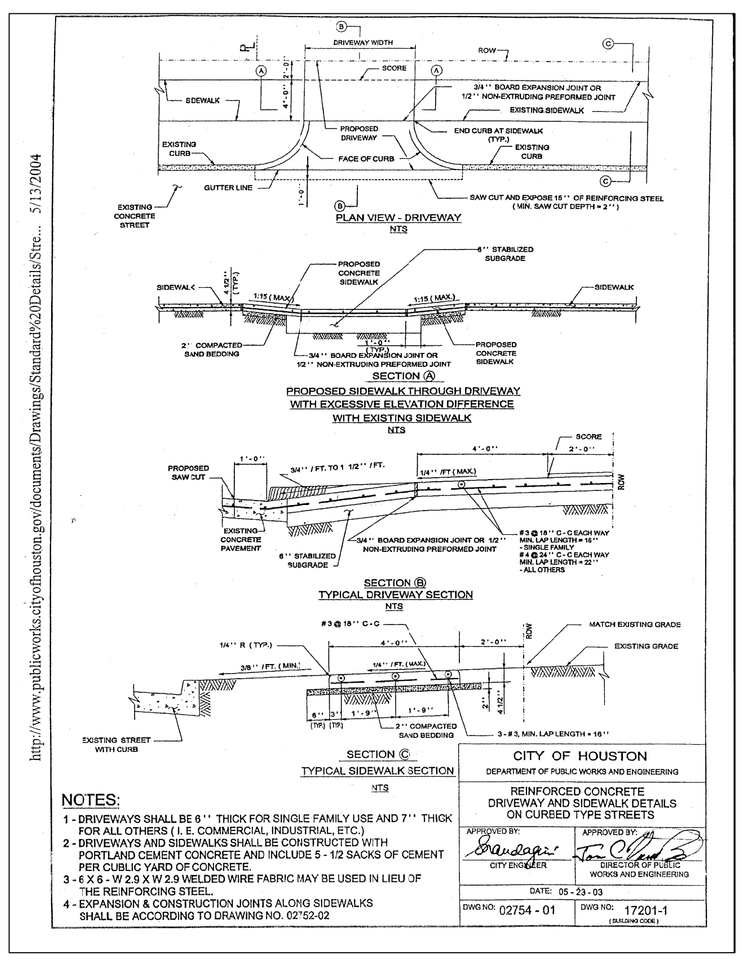

http://www.publicworks.cityofhouston.gov/documents/Drawings/Standards%20Details/Site... 5/13/2004

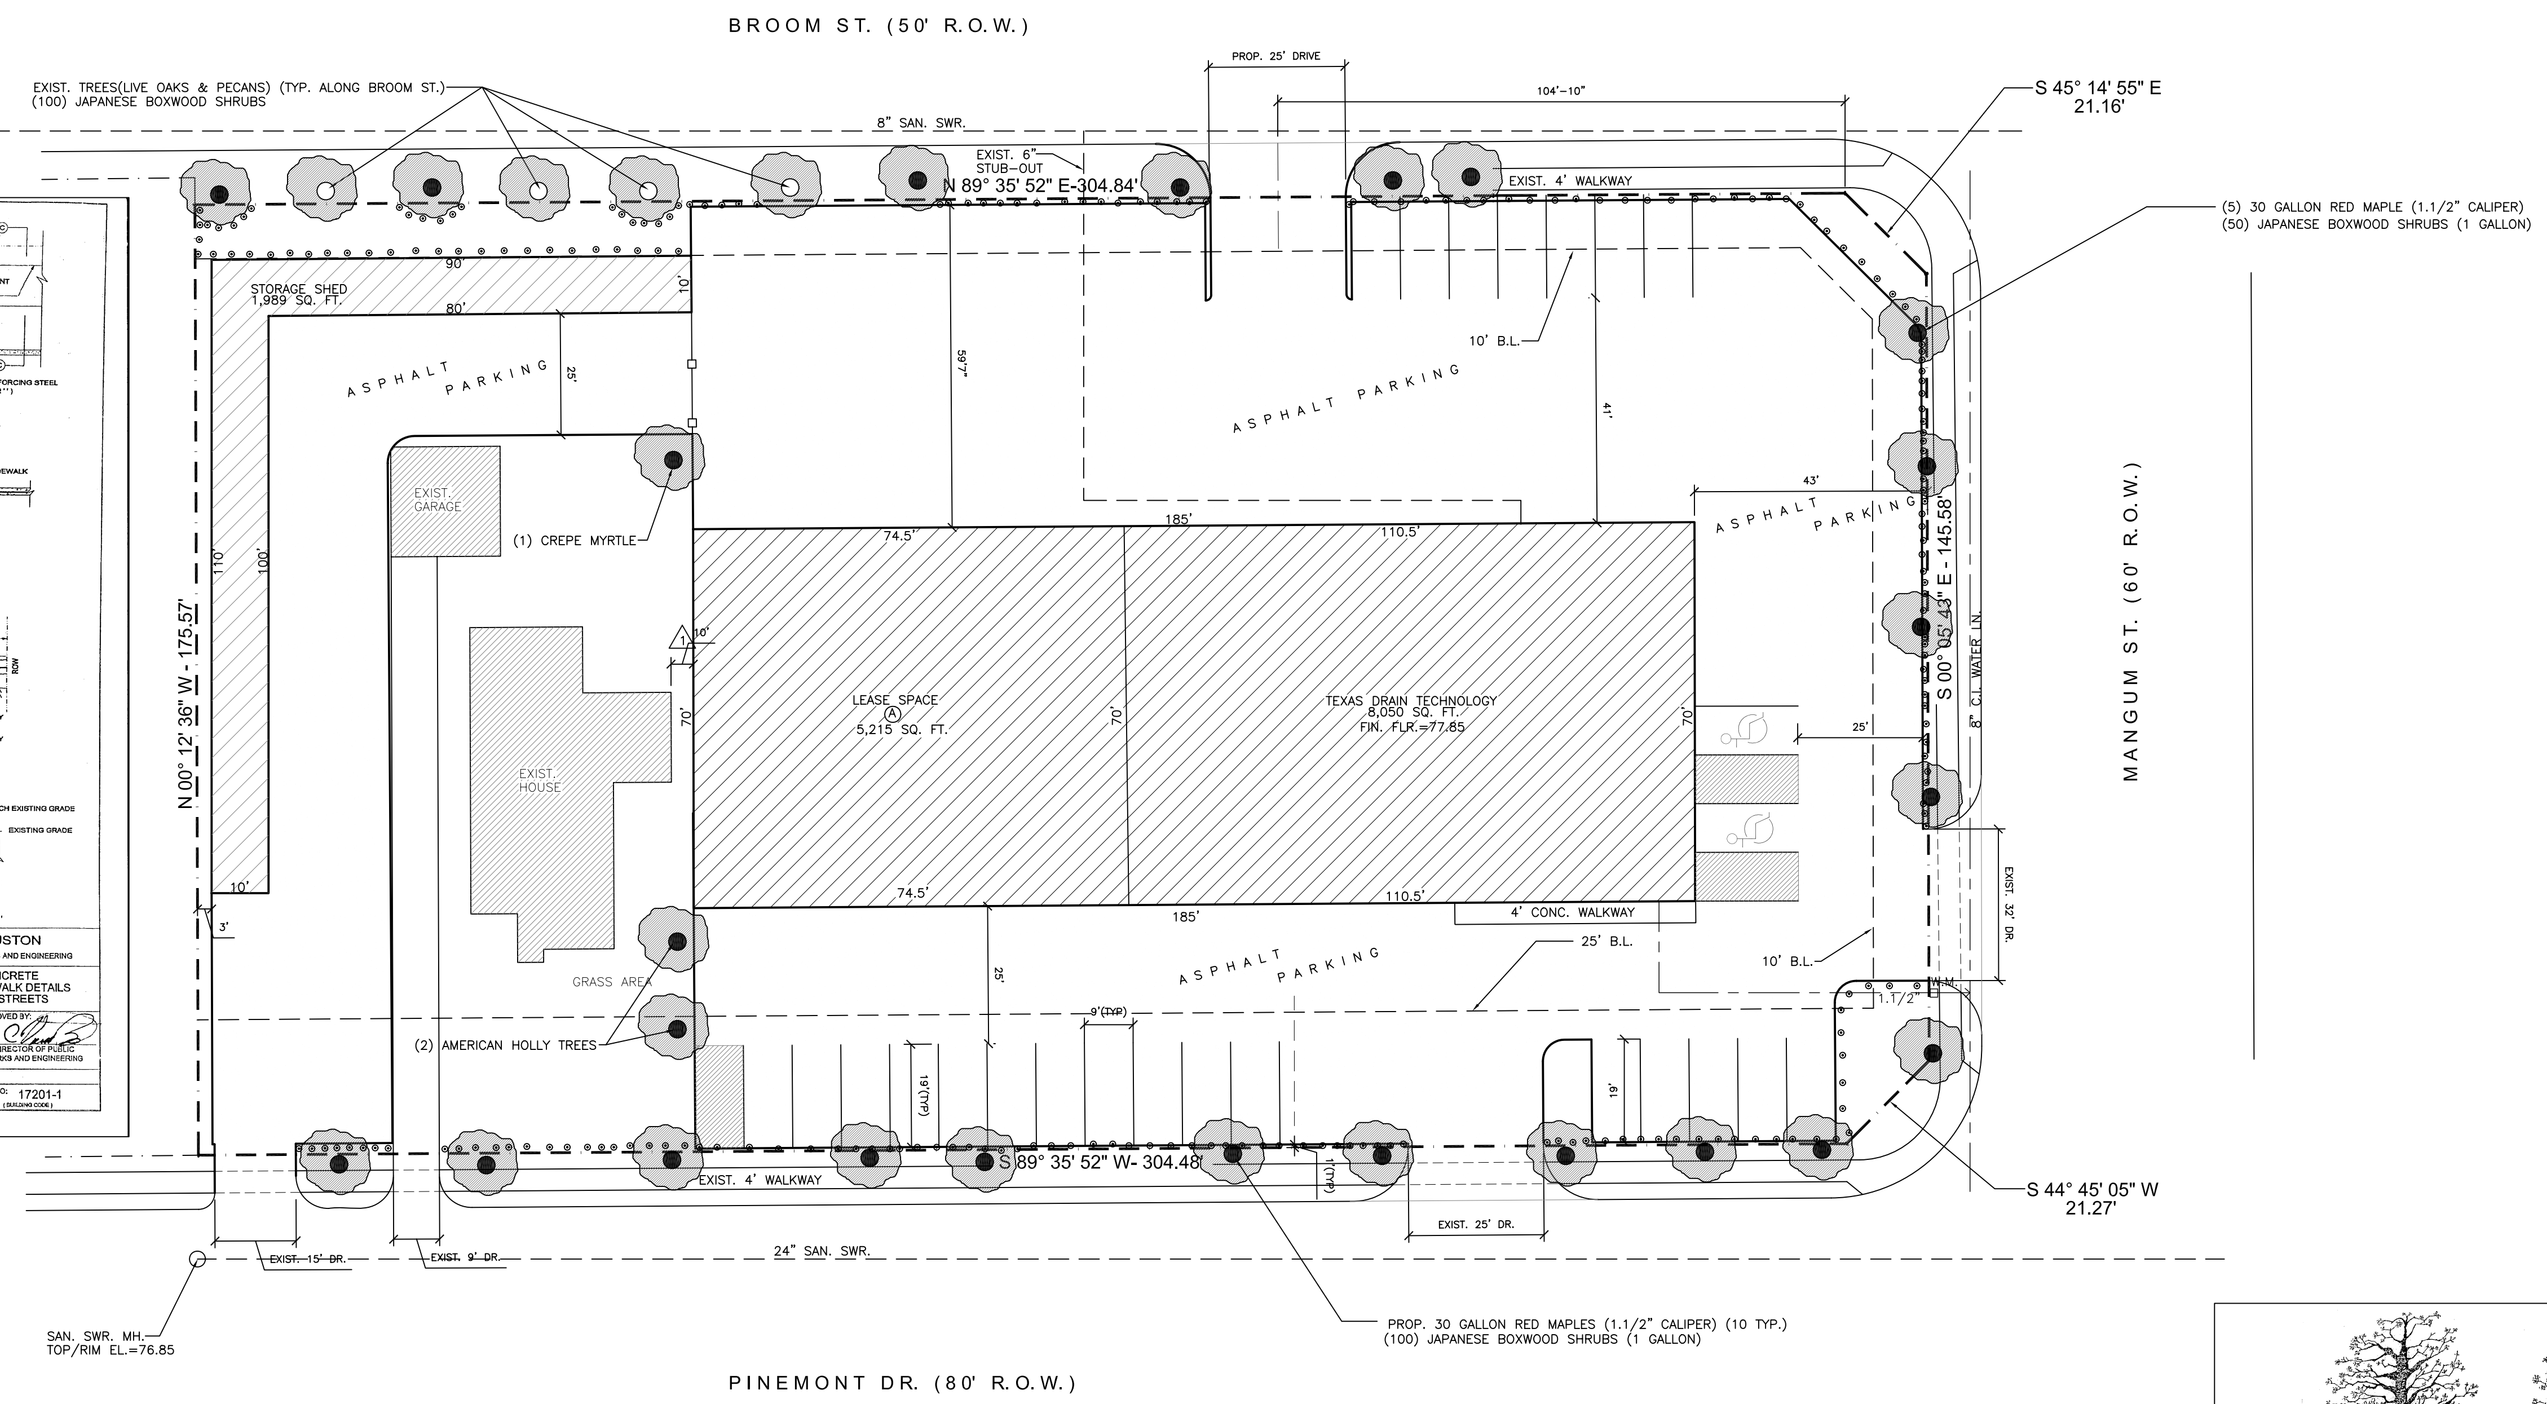

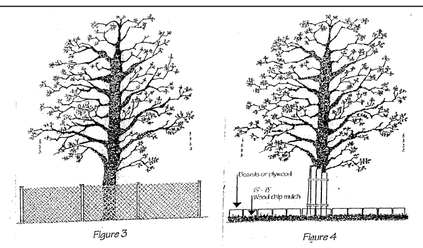

PROTECT THE CRITICAL ROOT ZONE. FENCE THE AREA TO PREVENT TRAFFIC OR STORAGE OF MATERIALS (SEE FIGURE 3). IF FENCING IS NOT POSSIBLE, COVER THE CRITICAL ROOT ZONE WITH 6 – 8 INCHES OF WOOD-CHIP MULCH AND ¾ INCH PLYWOOD OR ROAD BOARDS TO PREVENT SOIL COMPACTION (FIGURE 4).

No.	Revision/Issue	Date
1	REVISED PER C.O.H. COMMENTS	2/19/08

Firm Name and Address
THE PORTER DRAFTING CO.
6710 FINCH RD.
HOUSTON, TX 77028

SITE PLAN

Project Name and Address
TEXAS DRAIN TECHNOLOGIES
4920 PINEMONT DR.
HOUSTON, TX 77092

Sheet S.1

Project OFFICE/WAREHOUSE
Date 6/13/07
Scale 1"=20'