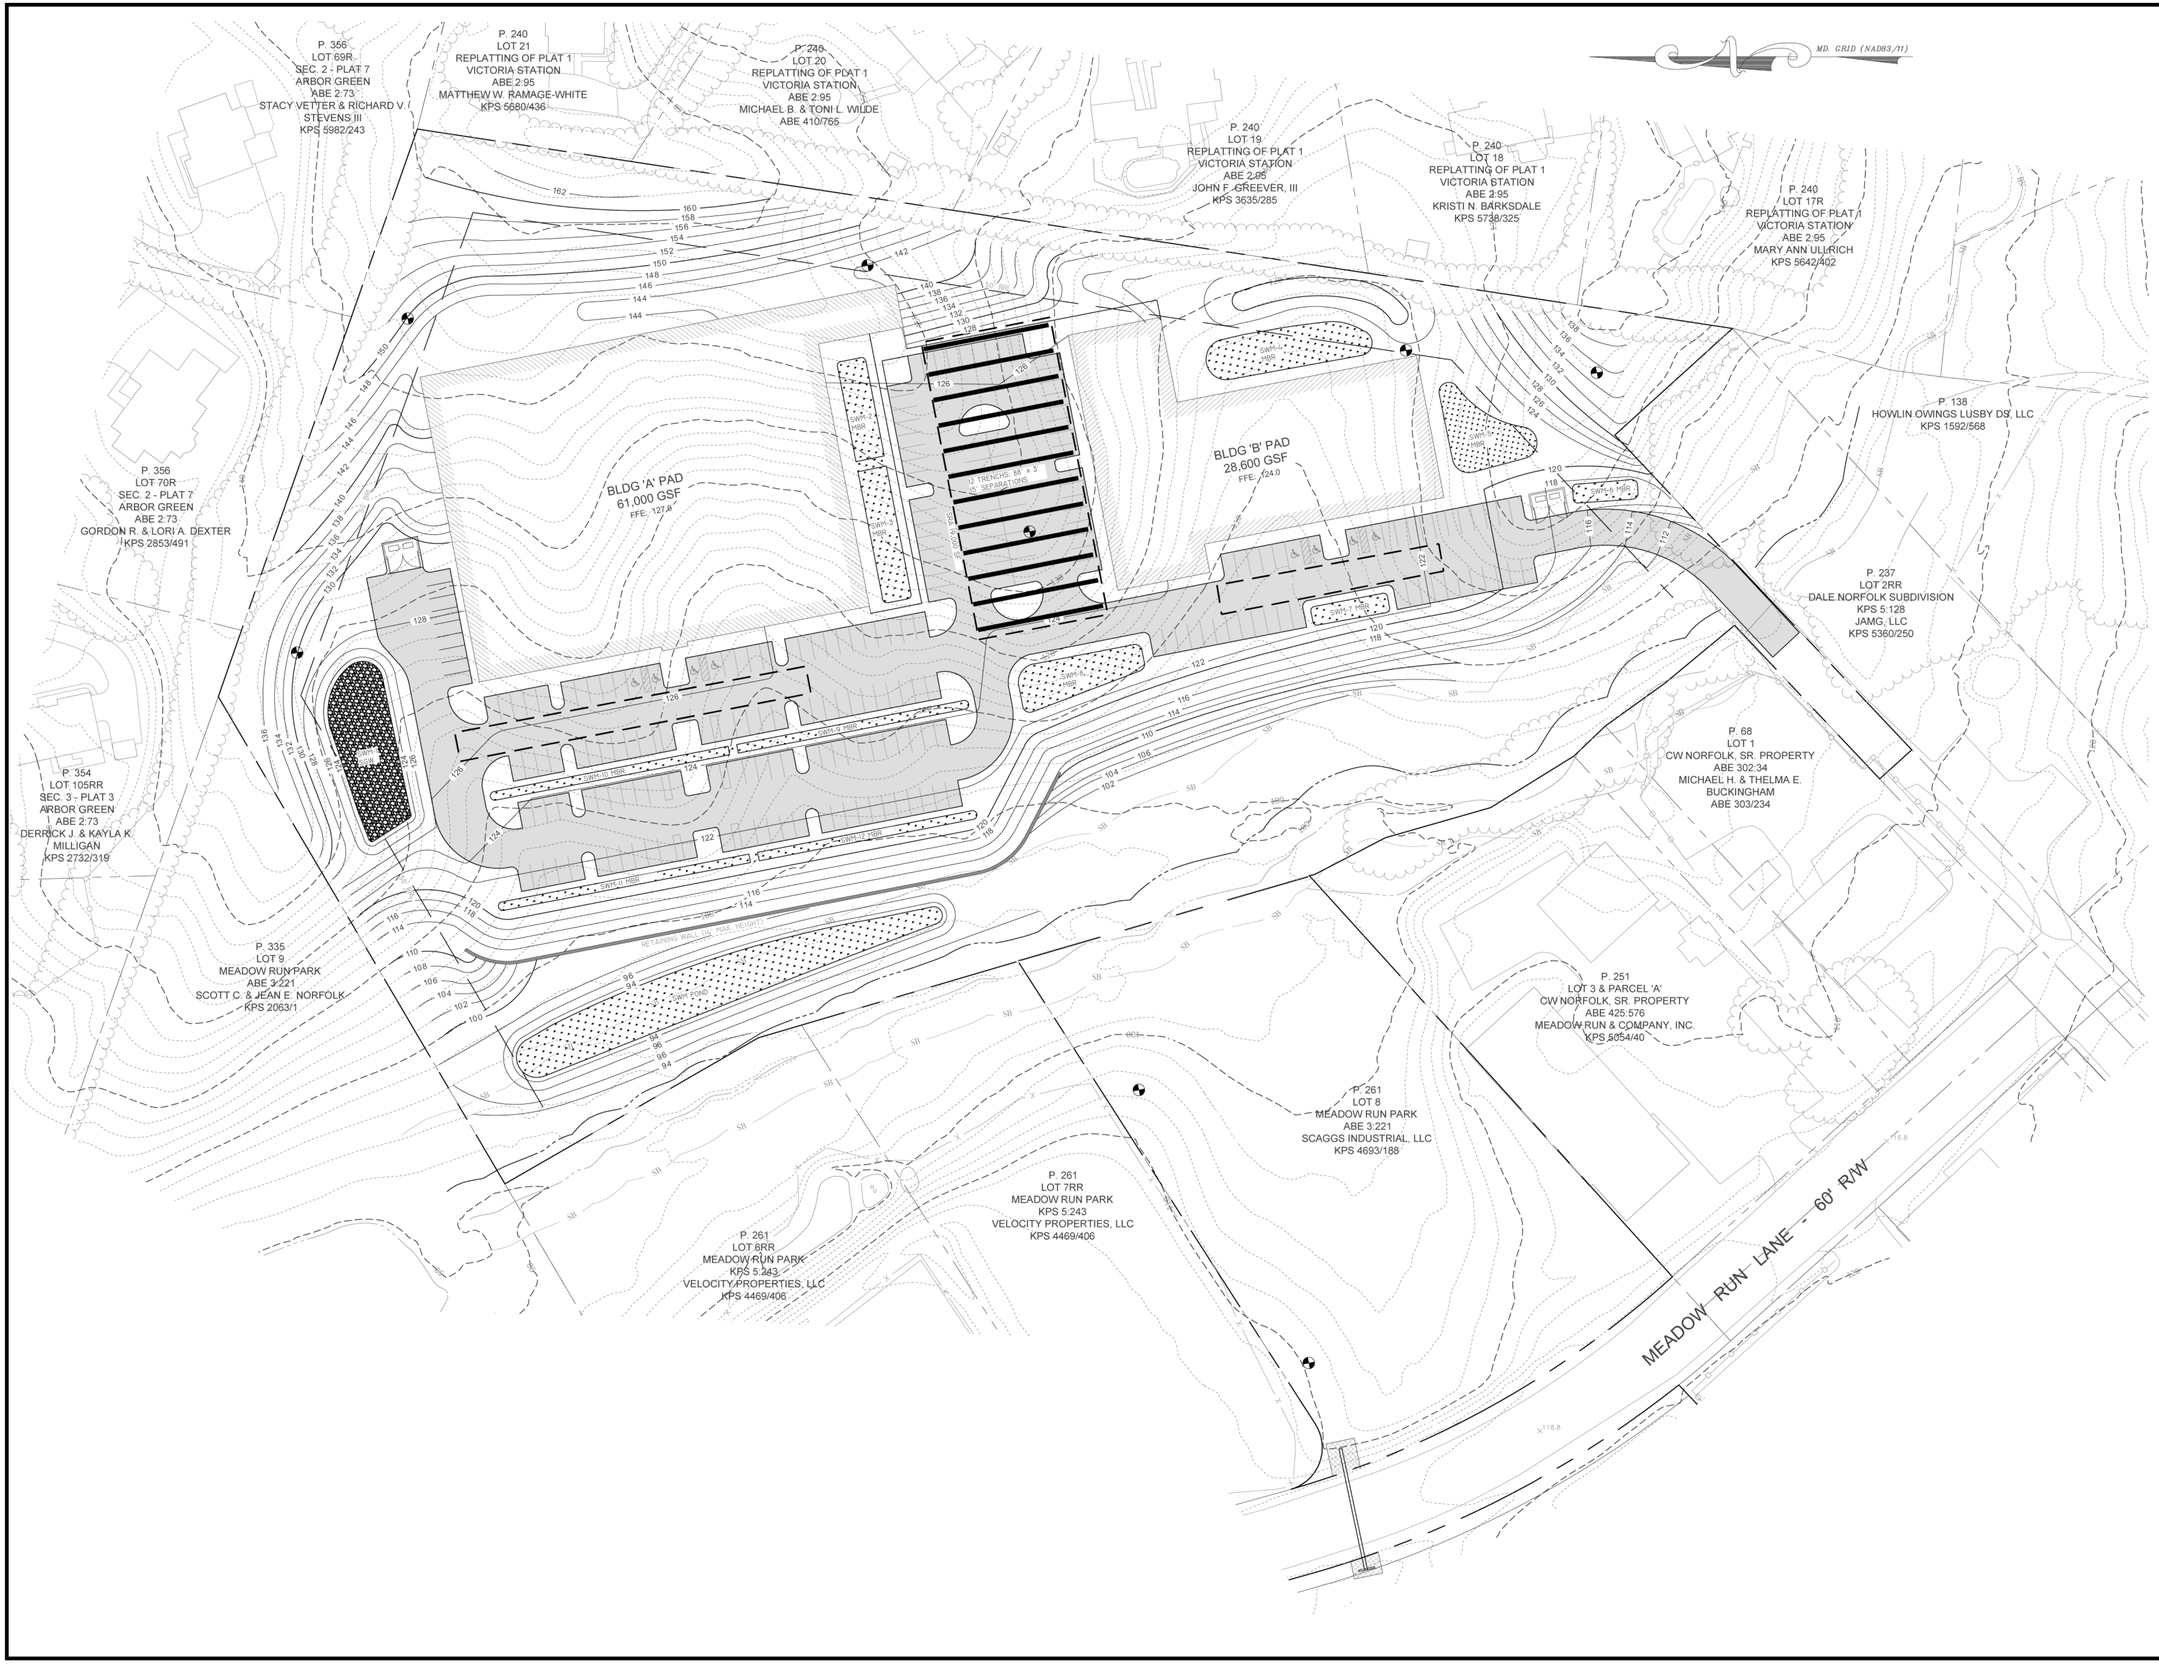

ONE INCH 1" = 50'

SHEET 2 OF 2

JOB #: 21393

CSPR-XXXX

SCHEMATIC GRADING PLAN

MEADOW RUN PARK

TAX MAP: 10, PARCEL: 349

LOCATED OFF OF MEADOW RUN LANE IN OWINGS, MARYLAND
3RD ELECTION DISTRICT, CALVERT COUNTY, MARYLAND

BARRETT & ASSOCIATES
ENGINEERS • SURVEYORS • LAND PLANNERS
100 JIBSAIL DRIVE, SUITE 103
PRINCE FREDERICK, MD 20678
(410) 257-2255 rabarrett@rabarrett.com

DATE: FEB 12, 2021 | DESIGNER: R.K. | FILE FOLDER: CC2979

S:\CC\CC2979 - Meadow Run Park\ENGINEERING\CAD\3-CONCEPT\Concept Site Plan.dwg, 6/15/2022 10:10:16 PM, DWG To PDF.pc3