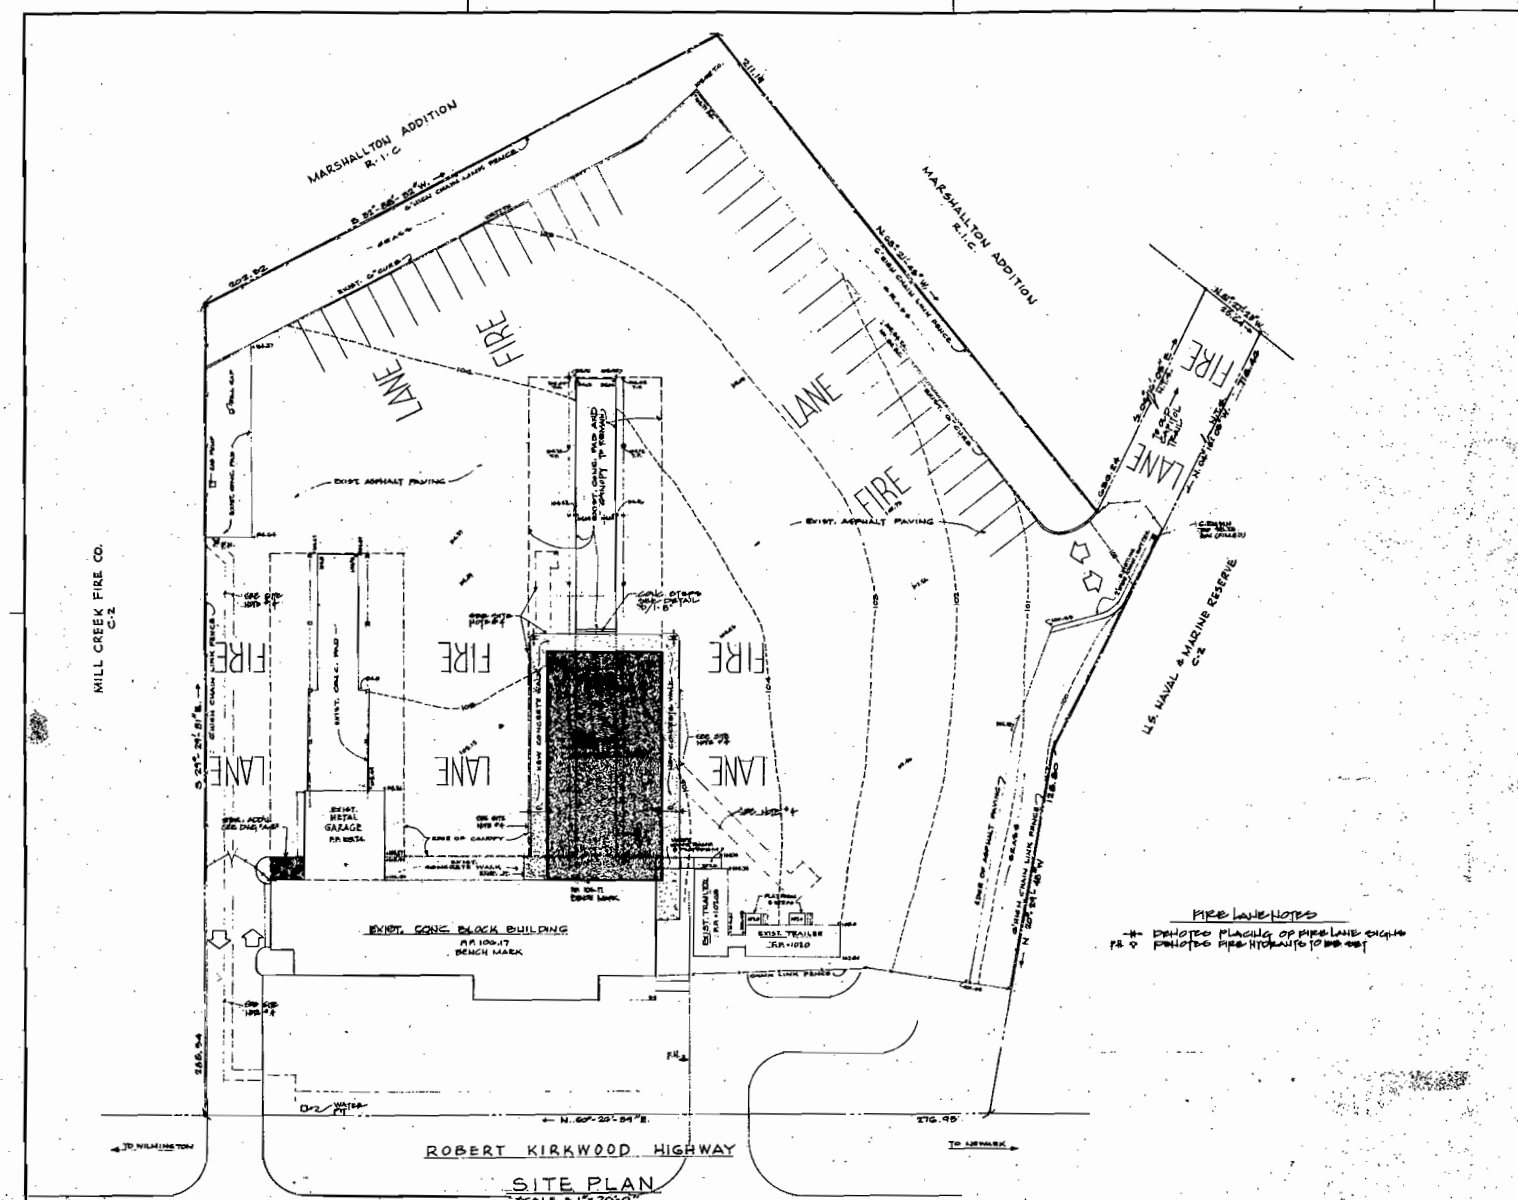

SITE PLAN
SCALE = 1" = 20'-0"

SITE NOTES

1. SITE INFORMATION TAKEN FROM TOPOGRAPHY PLAN BY VANDEMARK & LYNCH, INC. ENGINEERS / SURVEYORS WILMINGTON, DELAWARE. SITE 1" 10'-0" & SHEET 1 of 1
2. FOR DEMOLITION NOTES (○) REFER TO DRAWING "A-2"
3. THE DIAMOND STATE TELEPHONE CO. SHALL DETERMINE THE CONSTRUCTION SIGN LOCATION (REFER TO SPEC. 8)
4. EXTENSIVE PAVING SHALL BE PROTECTED & REPAIRED WHERE DISTURBED BY NEW CONSTRUCTION.
5. REFER TO MECHANICAL AND ELECTRICAL DWGS FOR ASSOCIATED WORK.

LIST OF DRAWINGS

TITLE SHEET
A-1 SITE PLAN
A-2 FLOOR PLAN AND ROOM FINISH SCHEDULE
A-3 WALL SECTIONS AND DETAILS
A-4 EXTERIOR ELEVATIONS
A-5 DOOR SCHEDULE, DOOR DTL'S. AND WINDOW DTL'S.
A-6 ROOF AND REFLECTED CEILING PLANS AND DETAILS
S-1 STRUCTURAL DETAILS
P-1 SITE PLAN & DIAGRAMS
P-2 FLOOR PLAN & DETAILS
M-1 HEATING & AIR CONDITIONING
E-1 FLOOR PLAN

THIS MATERIAL IS PROPERTY OF THE DIAMOND STATE TELEPHONE COMPANY

MOECKEL, CARBONELL & PRTNRS A1A
REGISTERED ARCHITECTS WILMINGTON, DELAWARE

date 7/14/81	DIAMOND STATE TELEPHONE COMPANY
1584	ADDITION AND ALTERATIONS TO THE MARSHALLTON WORK CENTER
SITE PLAN	A-1