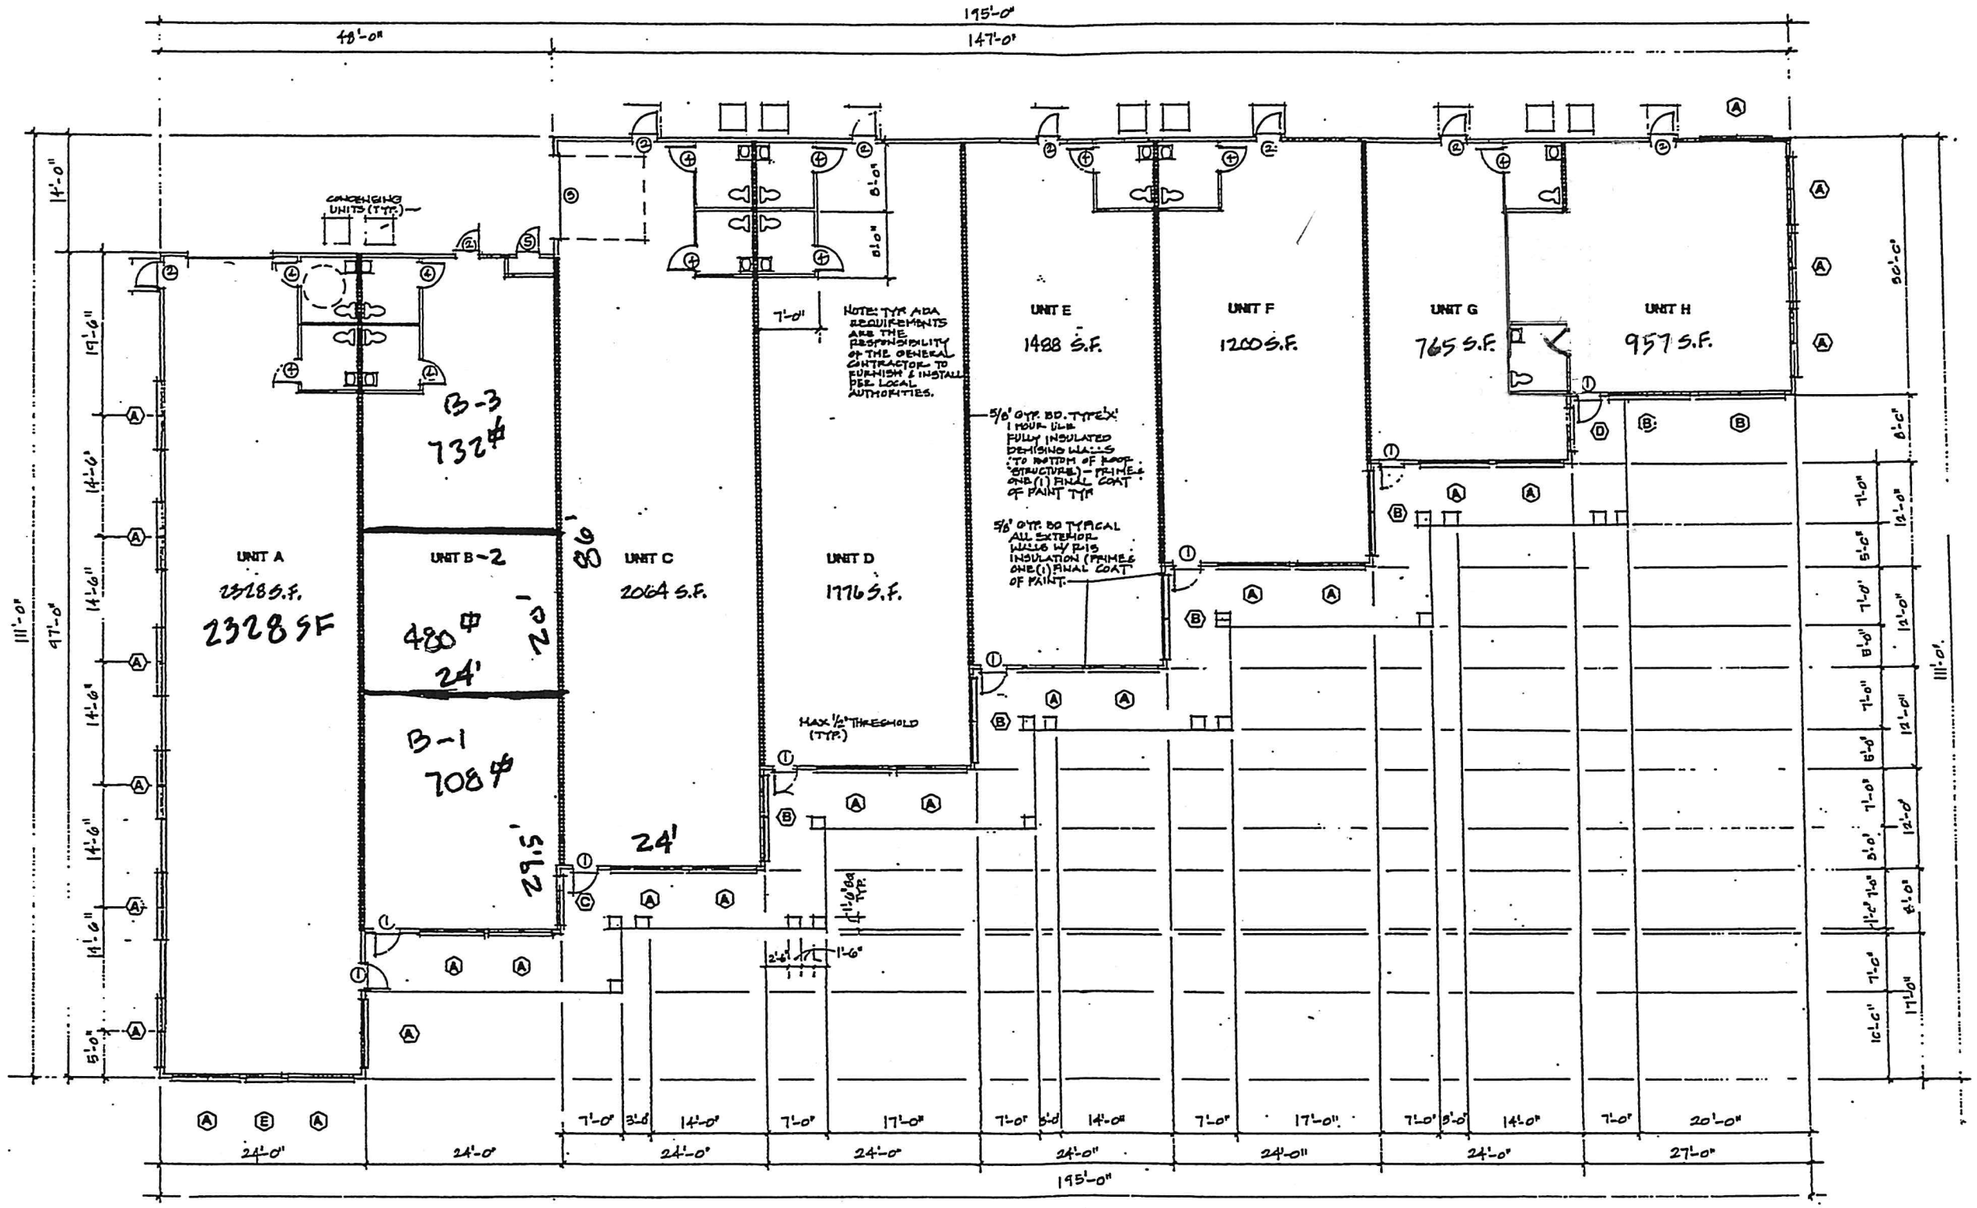

Total Area = 12,498 S.F.

WINDOW SCHEDULE			
MARK	SIZE	DESCRIPTION	REMARKS
A	(2) 4'-4" X 5'-4" FG W/ (2) 4'-4" X 2'-4" FG TRANSOM ABOVE	ALUMINUM STOREFRONT GLASS.	
B	(2) 5'-4" X 5'-4" FG W/ (2) 5'-4" X 2'-4" TRANSOM ABOVE	ALUMINUM STOREFRONT GLASS.	
C	6'-4" X 5'-4" FG W/ 5'-4" X 2'-4" TRANSOM ABOVE.	ALUMINUM STOREFRONT GLASS.	
D	5'-4" X 5'-4" FG W/ 4'-4" X 2'-4" TRANSOM ABOVE	ALUMINUM STOREFRONT GLASS.	

NOTE: ALL ALUMINUM STOREFRONT SHALL BE EQUAL TO KAWNEER TRIFAB II 451 W/ INSULATING GLASS.

FLOOR PLAN

SCALE: 1/8" = 1'-0"

1 / A.1

DOOR SCHEDULE			
MARK	SIZE	DESCRIPTION	REMARKS
1	3'-4" X 7'-0" WITH 2'-4" TRANSOM ABOVE	ALUMINUM STOREFRONT	HARDWARE, TRANSOM BY WINDOW DOOR MFG. MUST ALSO CONFORM WITH ADA REQUIREMENTS.
2	3'-0" X 7'-0" X 1 3/4"	METAL FLUSH	WEATHERSTRIPPING ALL SIDES
3	10'-0" X 10'-0"	METAL OVERHEAD DOOR	WEATHERSTRIPPING ALL SIDES
4	3'-0" X 6'-0" X 1 3/4"	WOOD FLUSH	ADA ACCESSIBLE HARDWARE

THE SHERIDAN BUILDING

LOT #10 SHERIDAN COMMERCIAL CENTER
BLUFFTON TOWNSHIP
SOUTH CAROLINA

LEE BINKER MILLER architects
P.O. Box 5010, Hilton Head Island, SC 29938 843 842 8700

JOB NO. 95-25
DATE 7 15 95
DRAWN BY AL
CHECKED BY

REVISIONS
1/05/2021
Unit G & H
By: TGH

SHEET
A.1
OF