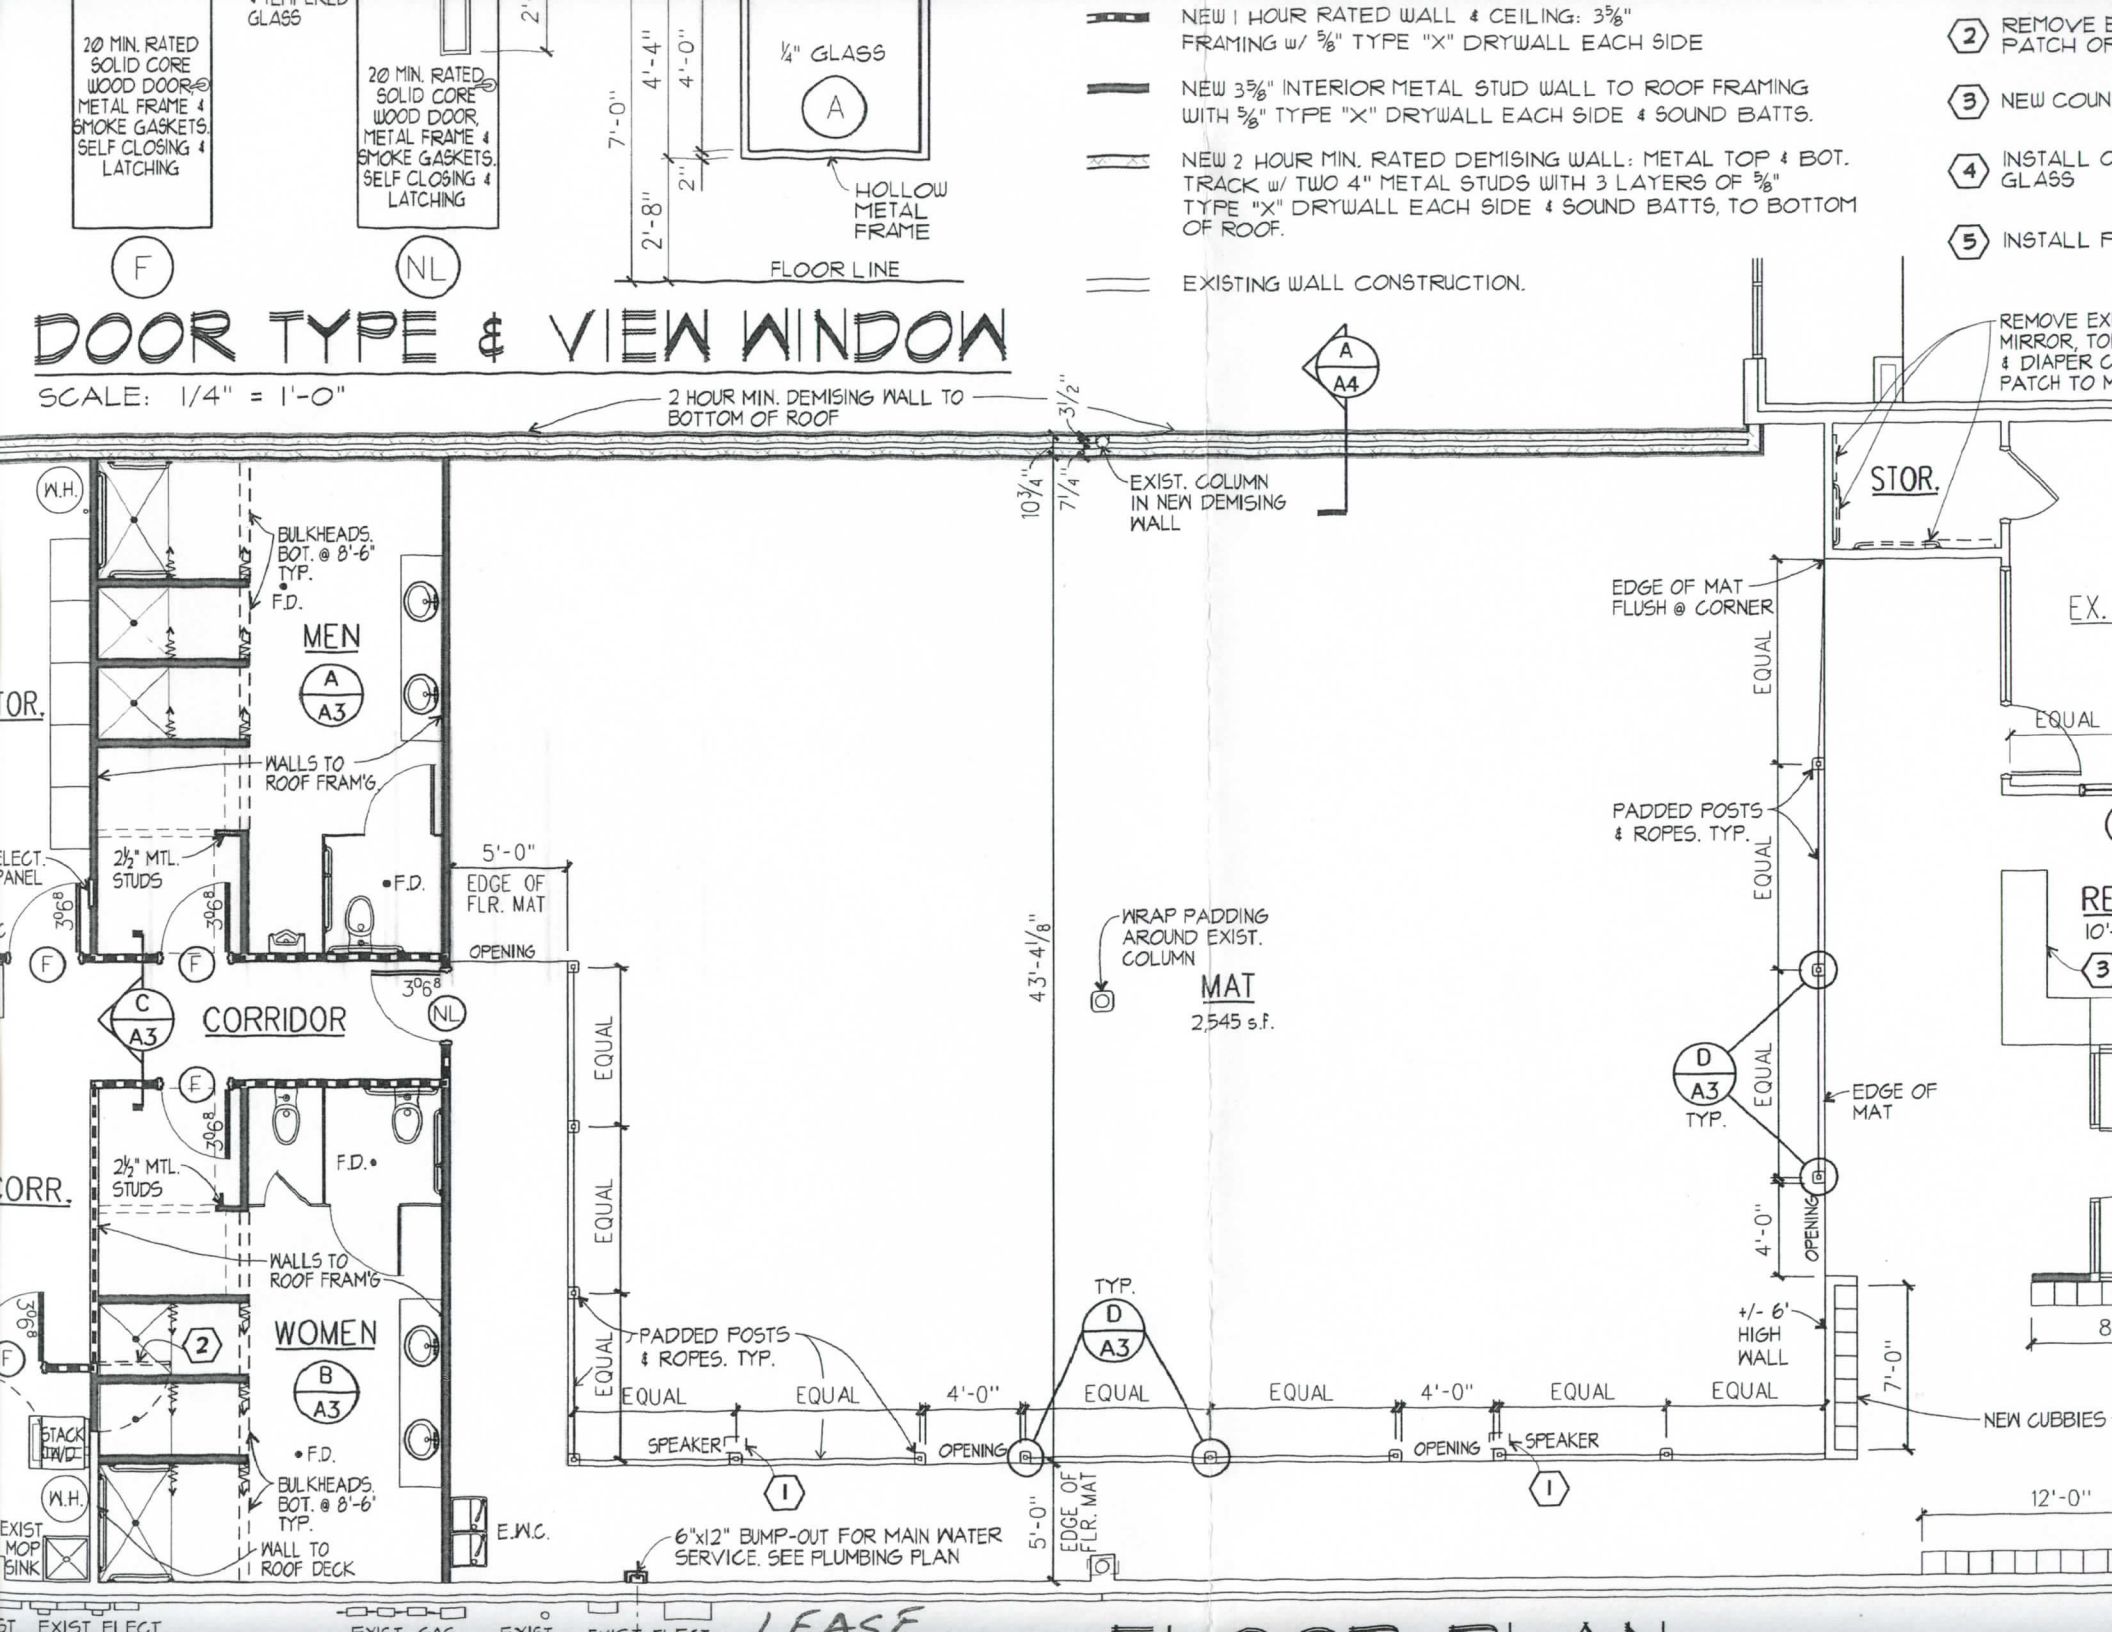

20 MIN. RATED SOLID CORE WOOD DOOR, METAL FRAME & SMOKE GASKETS. SELF CLOSING & LATCHING
F
20 MIN. RATED SOLID CORE WOOD DOOR, METAL FRAME & SMOKE GASKETS. SELF CLOSING & LATCHING
NL
GLASS
¼" GLASS
A
HOLLOW METAL FRAME
FLOOR LINE
7'-0"
4'-4"
4'-0"
2'-8"
2"
NEW 1 HOUR RATED WALL & CEILING: 3⅝" FRAMING w/ ⅝" TYPE "X" DRYWALL EACH SIDE
NEW 3⅝" INTERIOR METAL STUD WALL TO ROOF FRAMING WITH ⅝" TYPE "X" DRYWALL EACH SIDE & SOUND BATTS.
NEW 2 HOUR MIN. RATED DEMISING WALL: METAL TOP & BOT. TRACK w/ TWO 4" METAL STUDS WITH 3 LAYERS OF ⅝" TYPE "X" DRYWALL EACH SIDE & SOUND BATTS, TO BOTTOM OF ROOF.
EXISTING WALL CONSTRUCTION.
2 REMOVE E PATCH OF
3 NEW COUN
4 INSTALL C GLASS
5 INSTALL F
DOOR TYPE & VIEW WINDOW
SCALE: 1/4" = 1'-0"
2 HOUR MIN. DEMISING WALL TO BOTTOM OF ROOF
3½"
10¾"
7¼"
EXIST. COLUMN IN NEW DEMISING WALL
A
A4
REMOVE EX MIRROR, TO & DIAPER C PATCH TO M
STOR.
EX.
W.H.
BULKHEADS. BOT. @ 8'-6" TYP.
F.D.
MEN
A
A3
TOR.
WALLS TO ROOF FRAM'G.
ELECT. PANEL
2½" MTL. STUDS
3⁰6⁸
F.D.
5'-0"
EDGE OF FLR. MAT
OPENING
C
A3
CORRIDOR
NL
43'-4⅛"
WRAP PADDING AROUND EXIST. COLUMN
MAT
2,545 s.f.
EDGE OF MAT FLUSH @ CORNER
EQUAL
PADDED POSTS & ROPES. TYP.
D
A3
TYP.
EDGE OF MAT
4'-0"
OPENING
CORR.
2½" MTL. STUDS
F.D.
WALLS TO ROOF FRAM'G
WOMEN
B
A3
2
STACK TWD
W.H.
BULKHEADS. BOT. @ 8'-6" TYP.
EXIST. MOP SINK
WALL TO ROOF DECK
E.W.C.
PADDED POSTS & ROPES. TYP.
EQUAL
4'-0"
SPEAKER
OPENING
TYP.
D
A3
+/- 6' HIGH WALL
7'-0"
NEW CUBBIES
I
6"x12" BUMP-OUT FOR MAIN WATER SERVICE. SEE PLUMBING PLAN
5'-0"
EDGE OF FLR. MAT
12'-0"
EXIST. ELECT.
LEASE