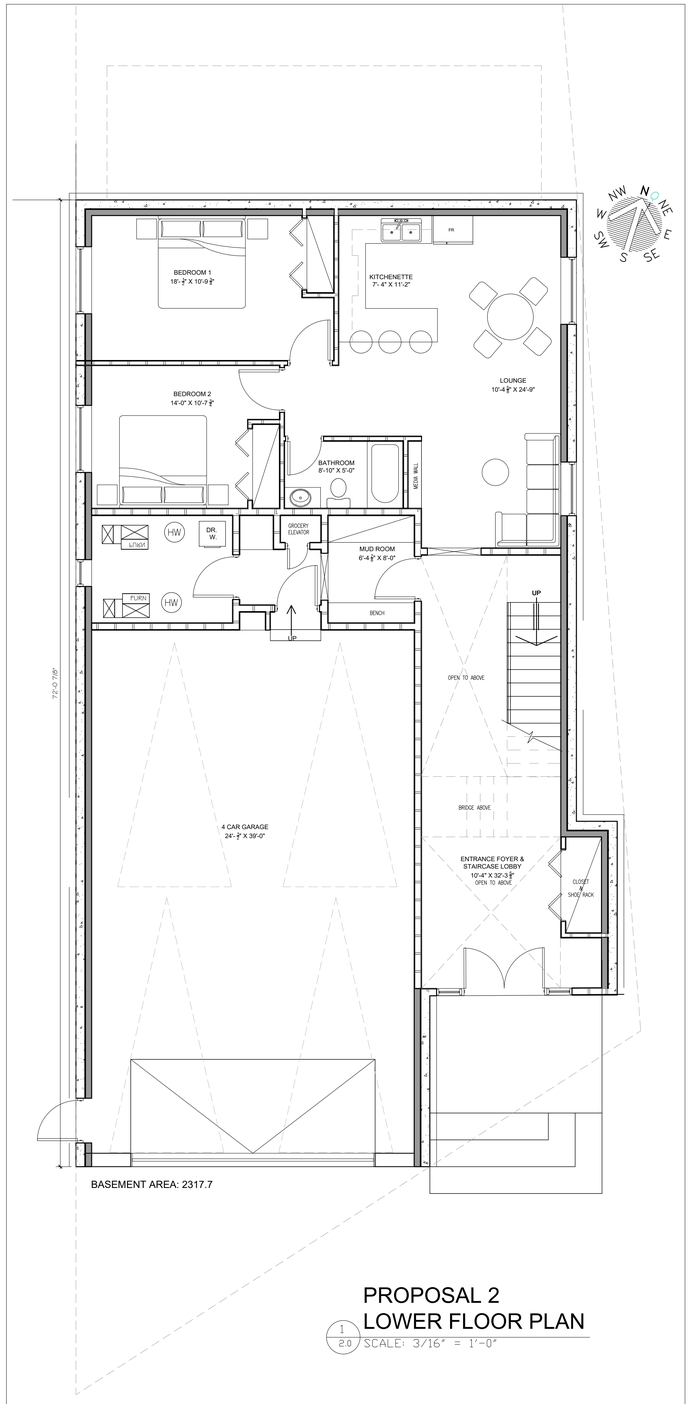

BASEMENT AREA: 2317.7

PROPOSAL 2
LOWER FLOOR PLAN

1 / 2.0 SCALE: 3/16" = 1'-0"

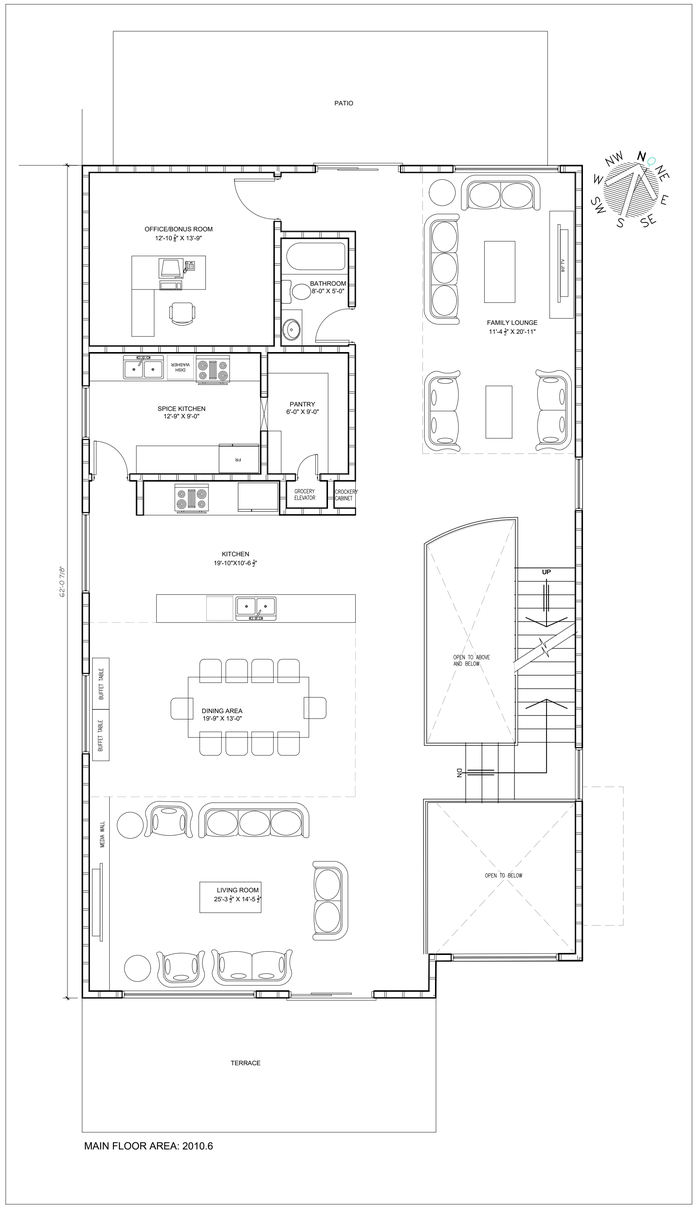

MAIN FLOOR AREA: 2010.6

PROPOSAL 2
MAIN FLOOR PLAN

2 / 2.0 SCALE: 3/16" = 1'-0"

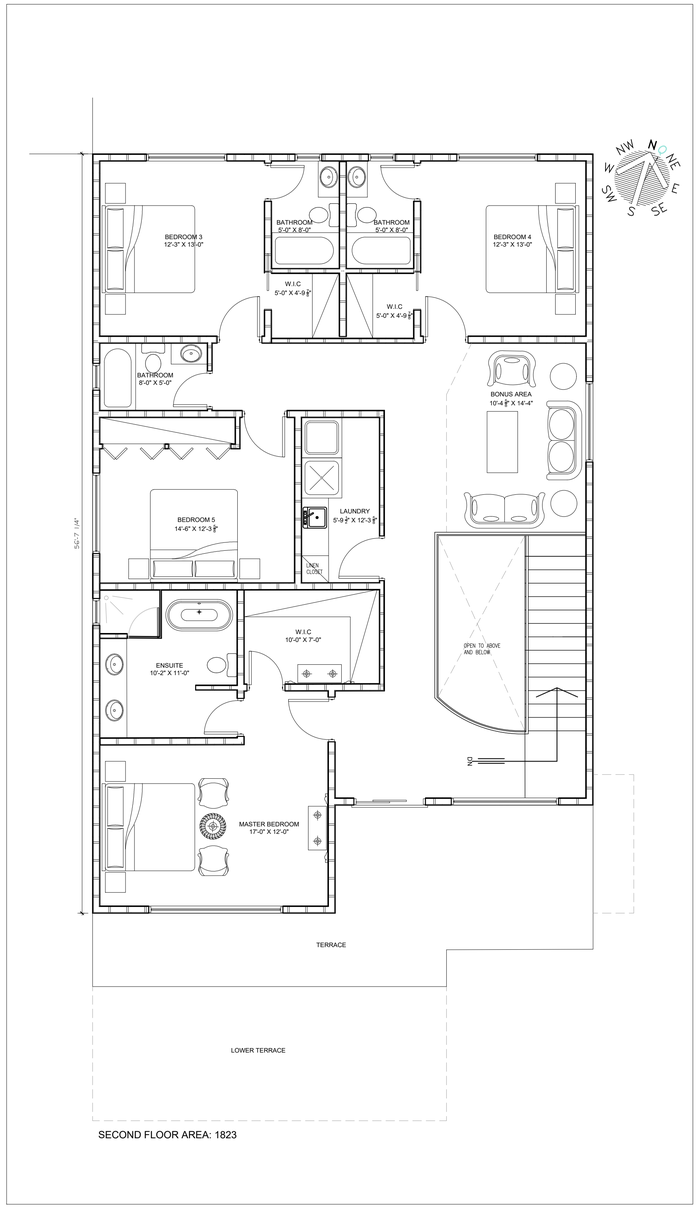

SECOND FLOOR AREA: 1823

PROPOSAL 2
SECOND FLOOR PLAN

2 / 2.0 SCALE: 3/16" = 1'-0"

THIS DRAWING MUST NOT BE SCALED. THE GENERAL CONTRACTOR SHALL VERIFY ALL DIMENSIONS, DATUM, AND LEVELS PRIOR TO COMMENCEMENT OF WORK. ALL ERRORS AND OMISSIONS TO BE REPORTED IMMEDIATELY TO THE DESIGNER. VARIATIONS AND MODIFICATIONS TO WORK SHOWN ON THESE DRAWINGS SHALL NOT BE CARRIED OUT WITHOUT WRITTEN PERMISSION FROM THE DESIGNER. AND CAN BE REPRODUCED ONLY WITH THE PERMISSION OF THE DESIGNER.

KA ASSOCIATES INC.

RESIDENTIAL, COMMERCIAL & INTERIOR

184 MARTINWOOD WAY NE
CALGARY, AB. T3J 3H8
T: 403 889 6836 F: 403 453 7866
E-Mail:khalid@kaaa.ca
Website:kaarc.ca

CONSULTANTS

CLIENT:
CALGARY AB

NOTE:
CONTRACTOR MUST READ ALL DRAWINGS AND VISIT SITE TO CONFIRM ALL EXISTING DIMENSIONS BEFORE START CONSTRUCTION AND CONTACT DESIGNER IF ANY ERROR IN DRAWING OR EXISTING SITE CONDITION

PROJECT:
HAFIZ
RESIDENCE

C. ADDRESS:
64 ROCKYVALE DR. NW
CALGARY
ALBERTA

L. ADDRESS:
LOT 18, BLOCK 20, PLAN 231 1865

These blueprints are the property of KA ASSOCIATES INC.
All rights reserved, including the right of reproduction, in whole or in part or any form without the written permission of KA ASSOCIATES INC.

REVISIONS

MARK	DATE	DESCRIPTION
10		
09		
08		
07		
06		
05		
04		
03		
02	19 10 2025	INITIAL CONCEPTUAL PLAN
01	01 10 2025	START

MARK	DATE	DESCRIPTION

PROJECT NO: KAAR2506
CAD DWG FILE: CURRENT_64 ROCKYVALE.DWG
DRAWN BY: BS
CHK'D BY: KA
COPYRIGHT:

DRAWING TITLE

PROPOSAL 2
FLOOR PLANS

DRG. NO:
PR2.0