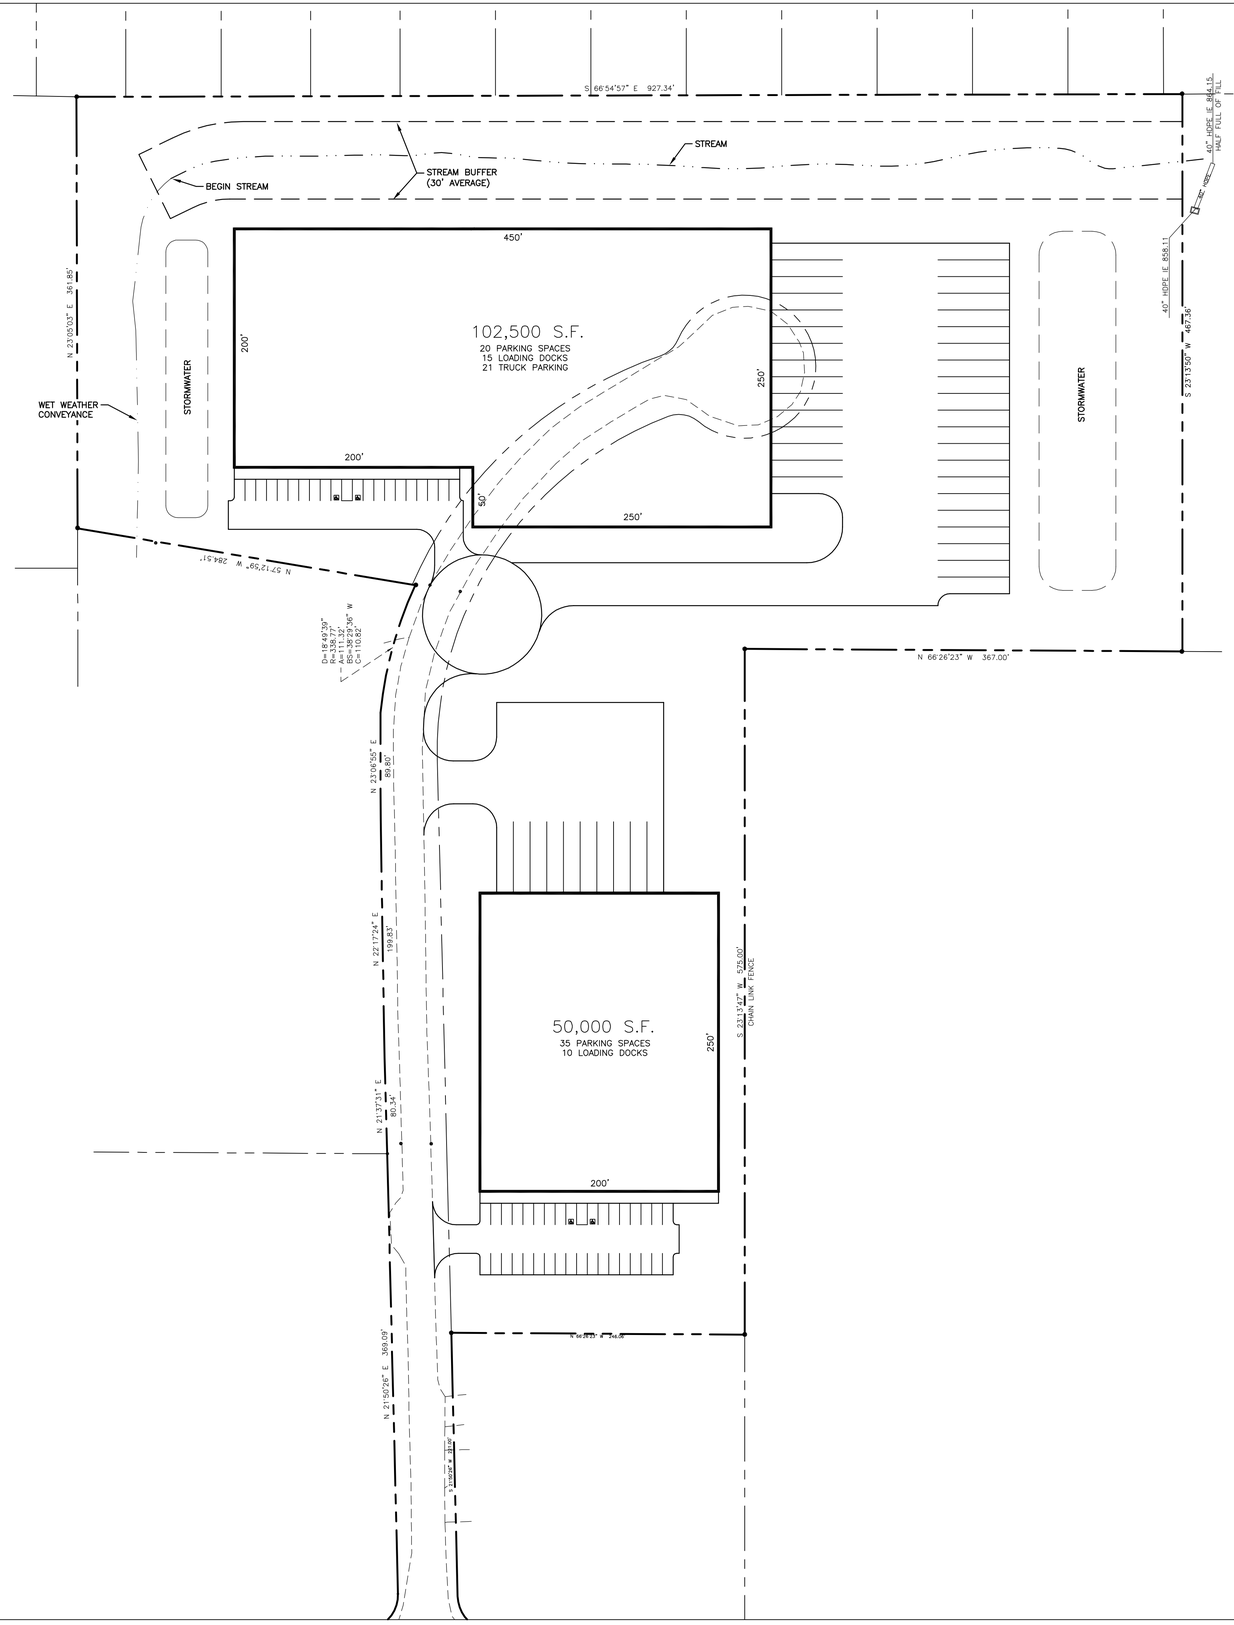

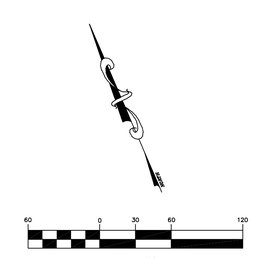

CIVIL ENGINEER:

BERRY ENGINEERS LLC
3555 KEITH ST NW, SUITE 109
CLEVELAND, TN 37312
TEL: (423) 790-5880

DEVELOPER:

CHANDLER PROPERTIES
1853 WESTLAND DRIVE
CLEVELAND, TN 37311

PROJECT:

KILE LANE INDUSTRIAL
KILE LANE
CLEVELAND, TN 37311

PRELIMINARY

REVISIONS

1		
2		
3		
4		
5		
6		
7		
8		
9		
10		

SHEET NAME:
SITE LAYOUT & PAVING PLAN

DATE:	11/13/2020
DRAWN BY:	CMB
CHECKED BY:	BMB
PROJECT NO.:	20027

SHEET NUMBER:
C-02