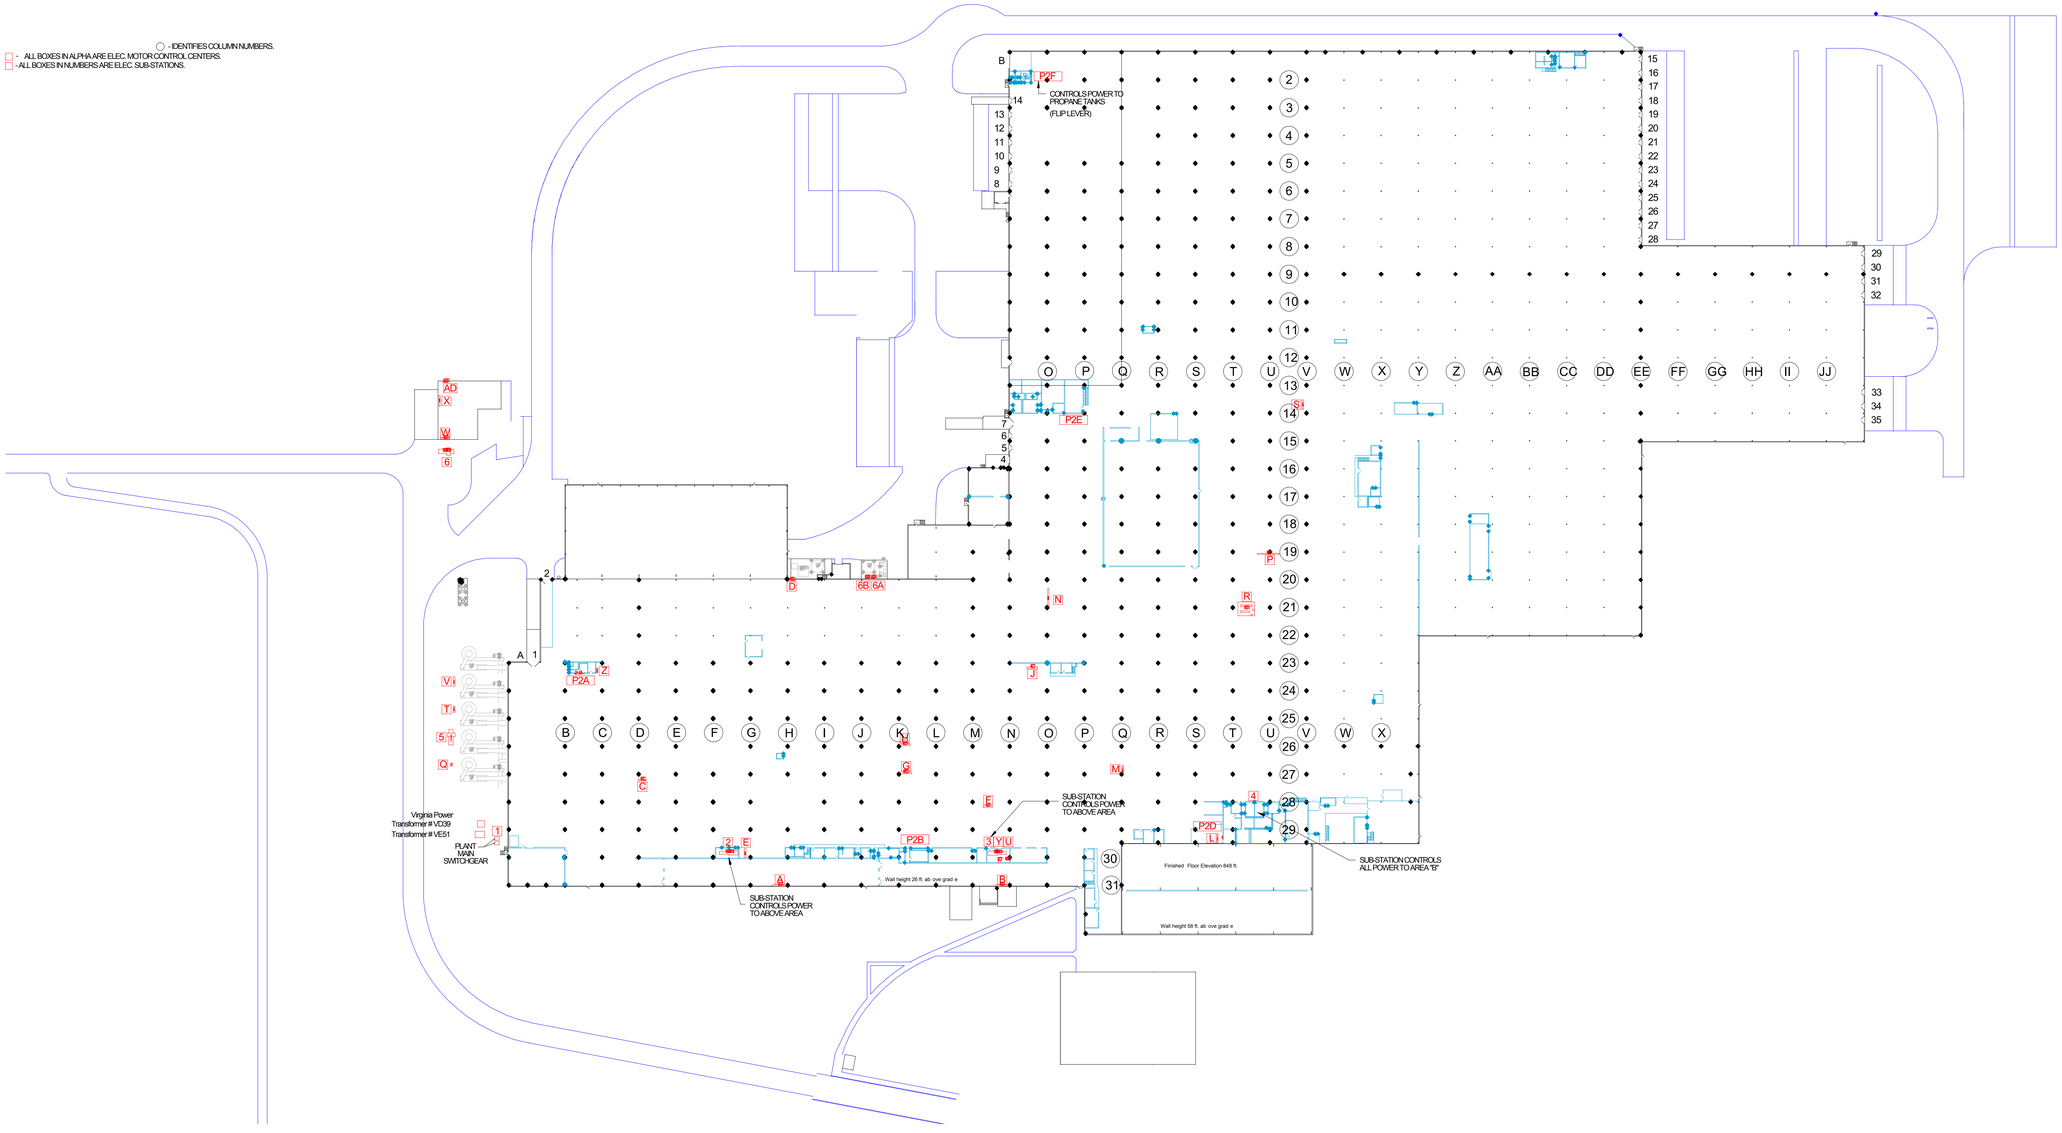
- IDENTIFIES COLUMN NUMBERS.
- ALL BOXES IN ALPHA ARE ELEC. MOTOR CONTROL CENTERS.
- ALL BOXES IN NUMBERS ARE ELEC. SUB-STATIONS.
CONTROLS POWER TO PROPANE TANKS (FLIP LEVER)
P2F
P2E
P2A
P2B
P2D
6B 6A
Virginia Power Transformer # VD39
Transformer # VE51
PLANT MAIN SWITCHGEAR
SUB-STATION CONTROLS POWER TO ABOVE AREA
SUB-STATION CONTROLS POWER TO ABOVE AREA
SUB-STATION CONTROLS ALL POWER TO AREA "B"
Wall height 26 ft. ab ove grad e
Finished Floor Elevation 848 ft.
Wall height 58 ft. ab ove grad e